



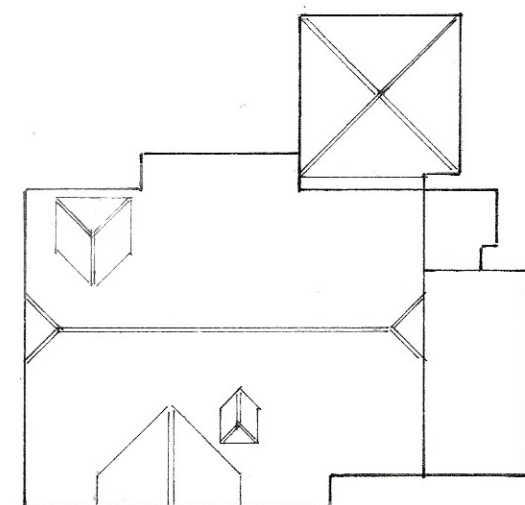

ROOF PLAN

1:200


0 2 4 6 8

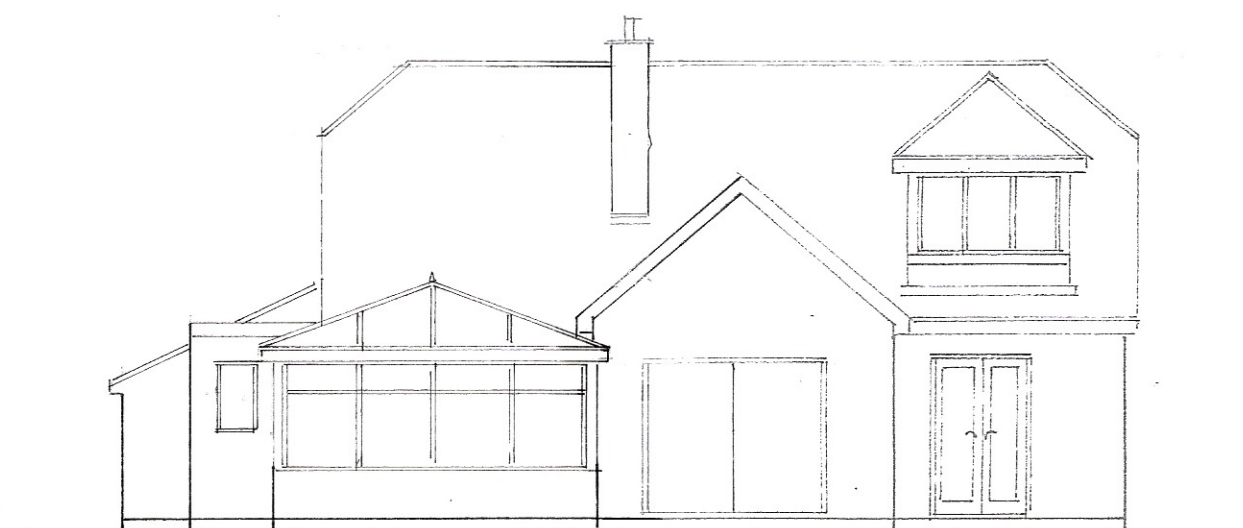


SOUTH - WEST

1:100

0 1 2 3 4

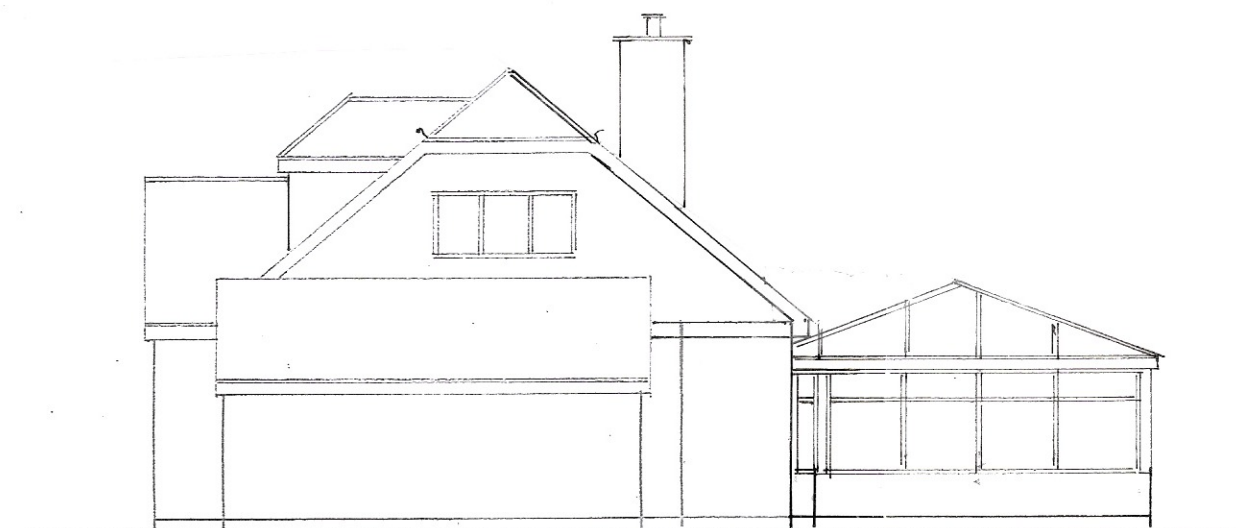

NORTH - WEST

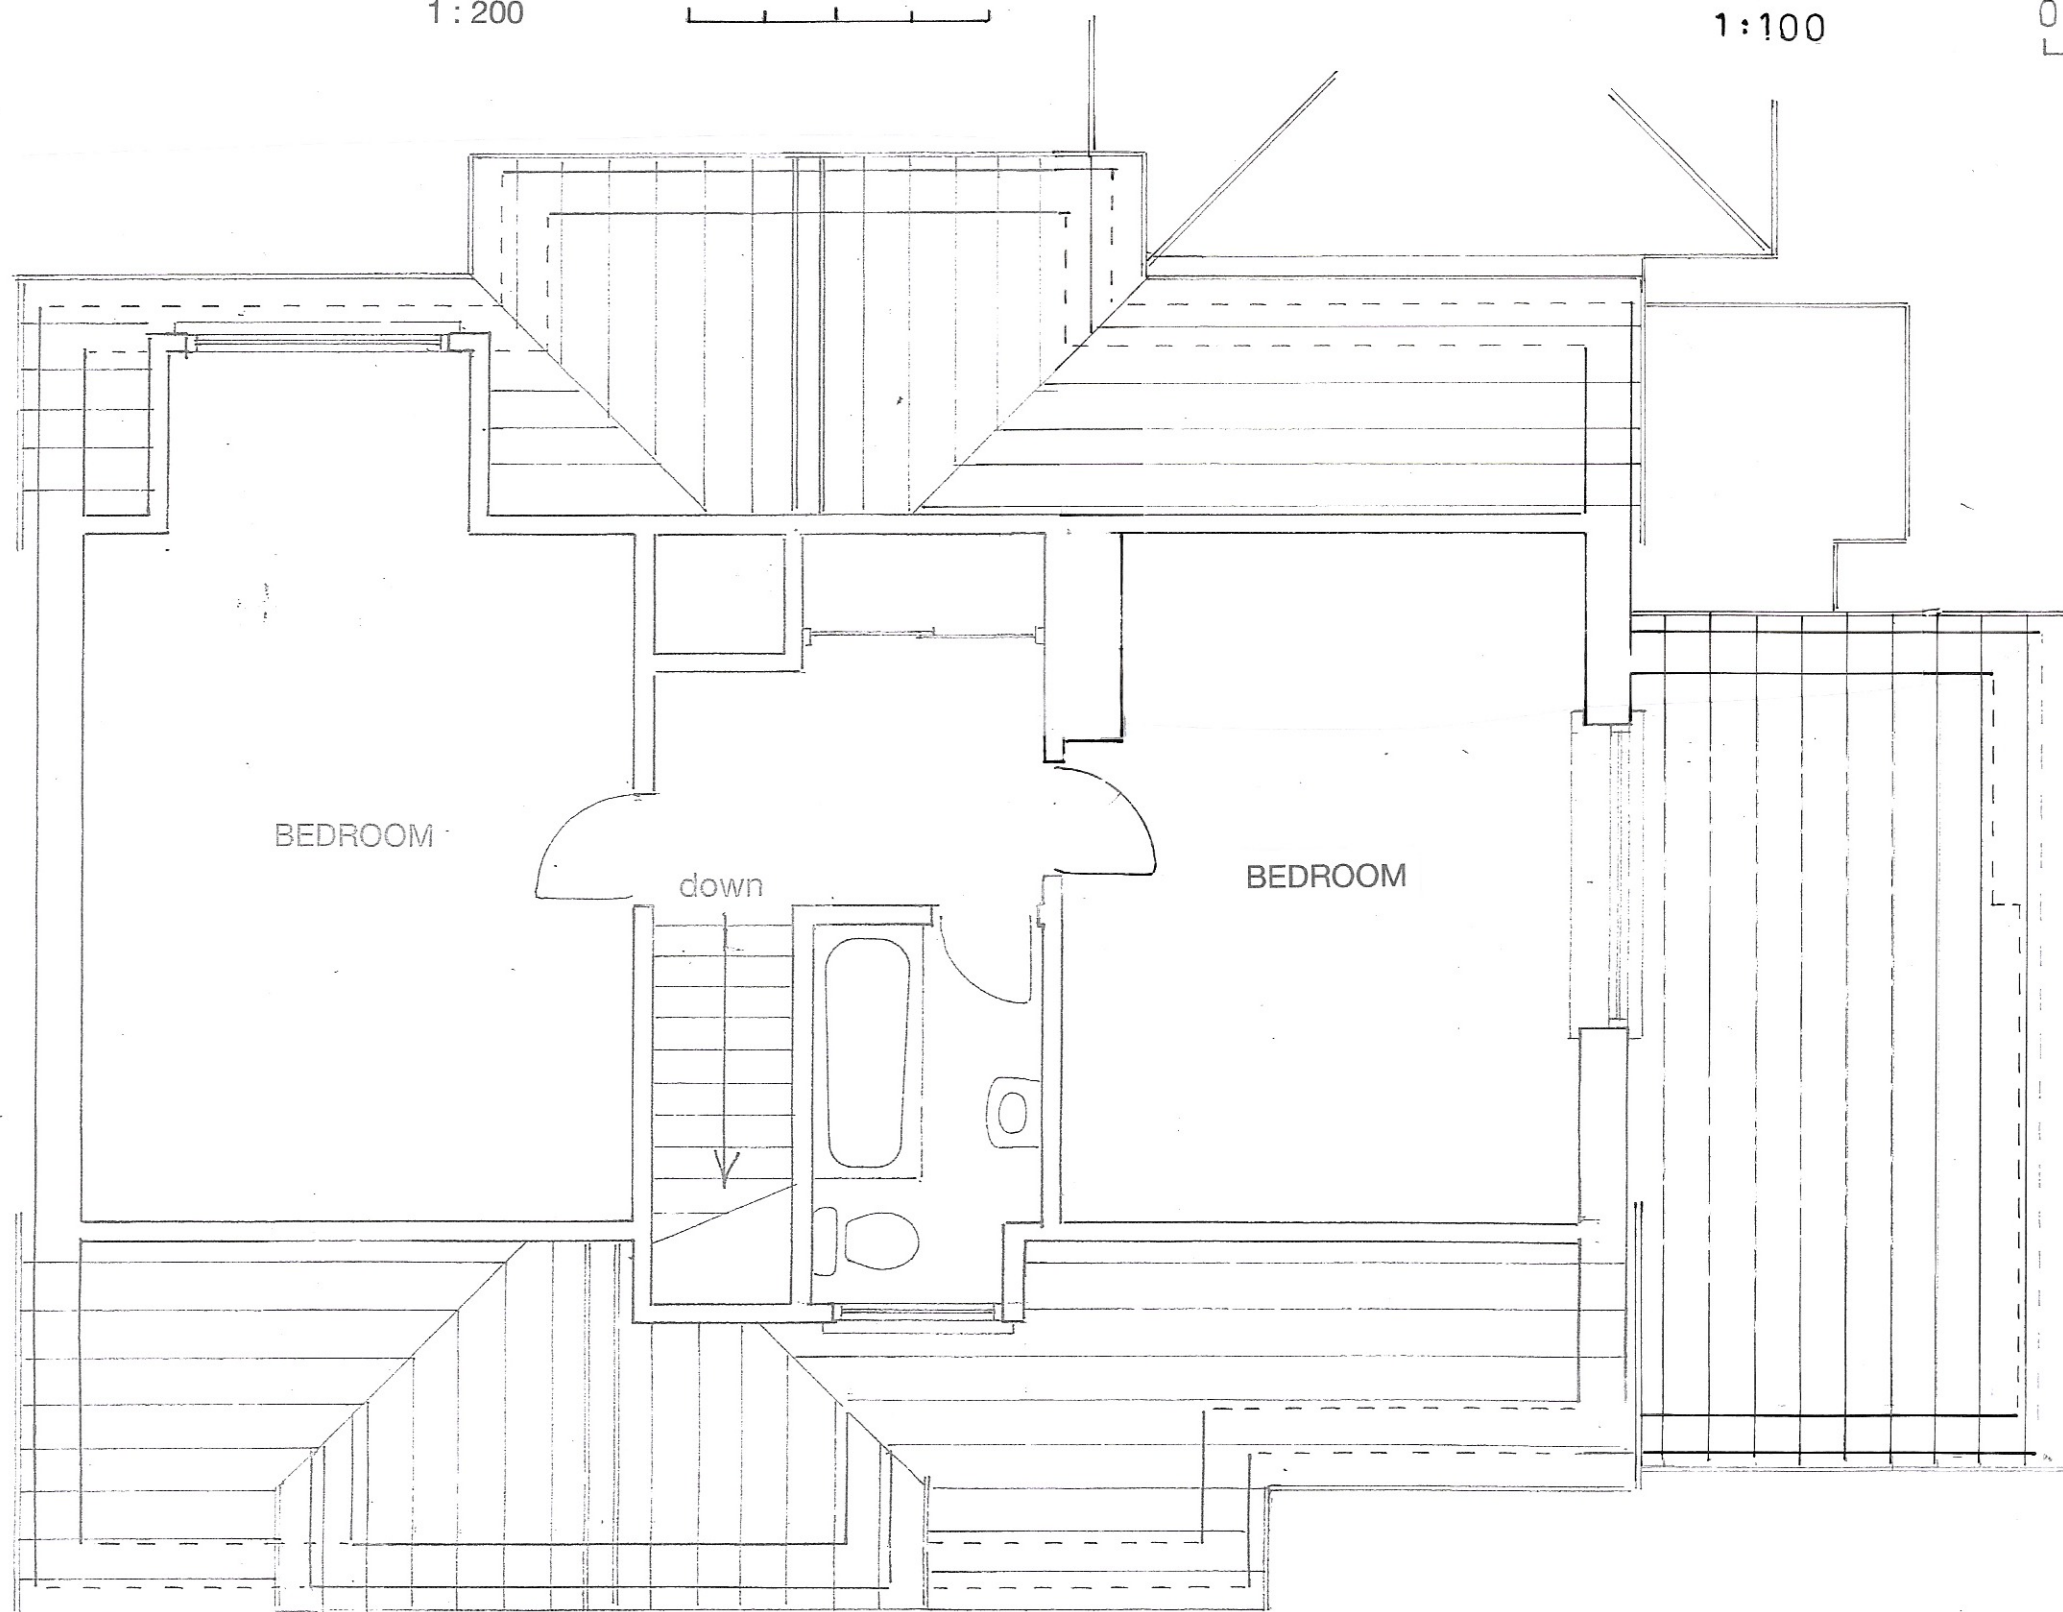

BEDROOM


down

BEDROOM

1ST FLOOR PLAN

1:50

0 1 2 3 4

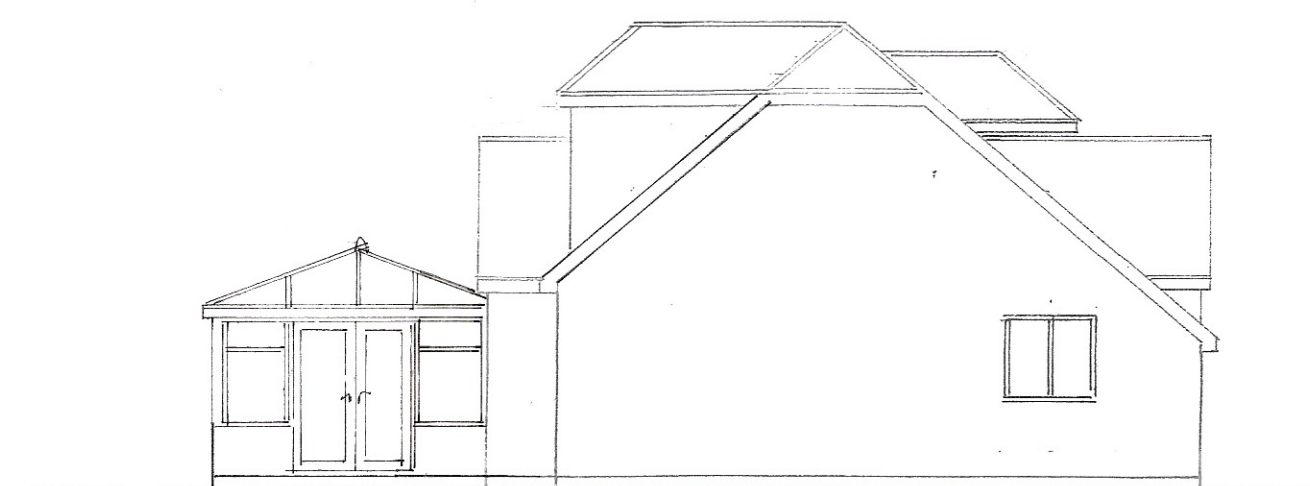

SOUTH - EAST



NORTH - EAST

Existing

PROPOSED TWO STOREY EXTENSION AND CONVERSION OF GARAGE

AT 12, THE CRESCENT, FELPHAM FOR MRS. S. WATTERSON AND MR. S. ARCHER.

Sheet 4 of 4

Bryan Butcher
Rainbow Cottage
Nyetimber Lane
Bognor Regis PO21 3JX
01243 266871
07973 233442
bryan.butcher@btinternet.com
www.bryanbutcher.com