
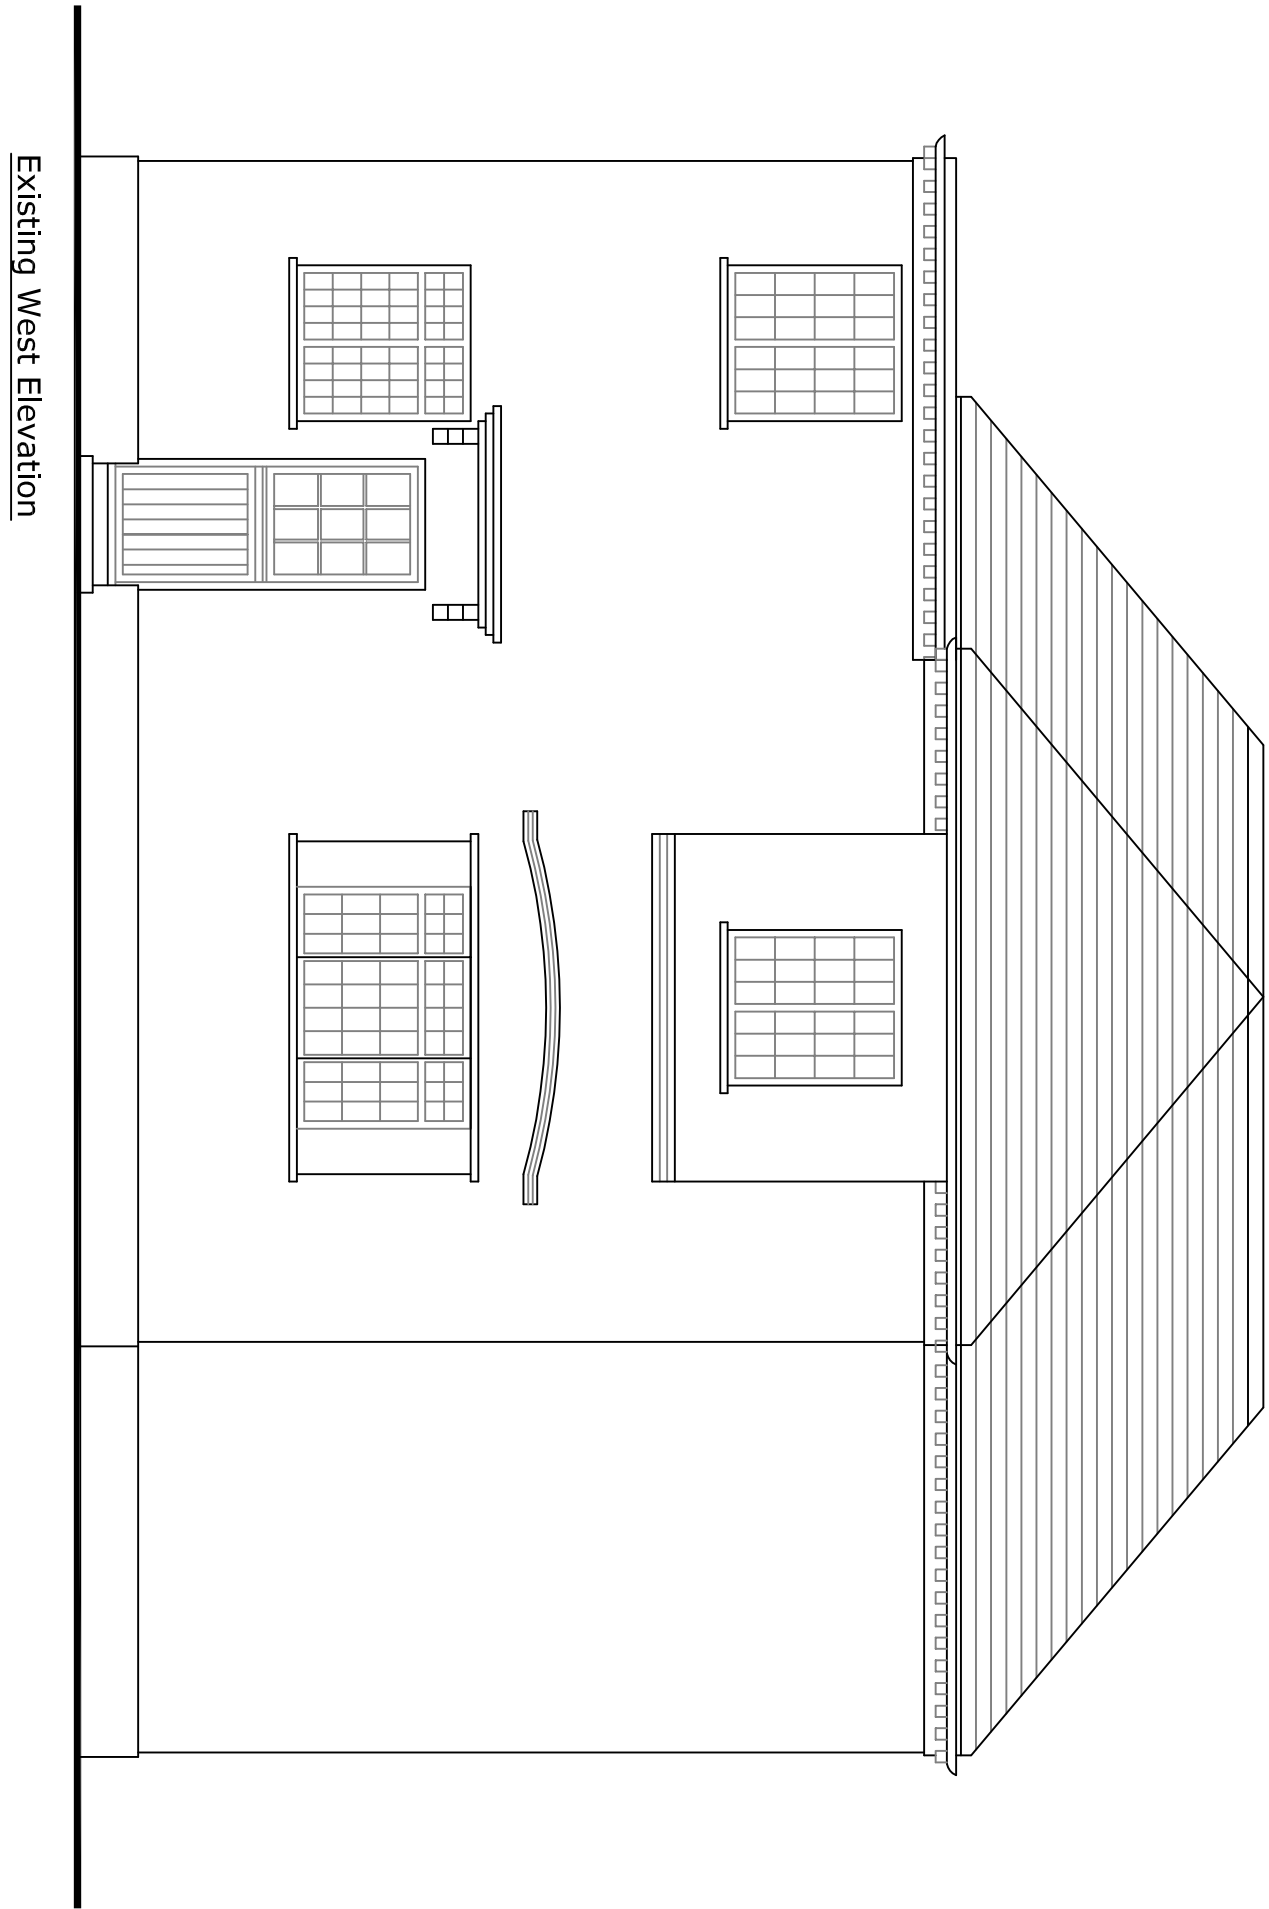
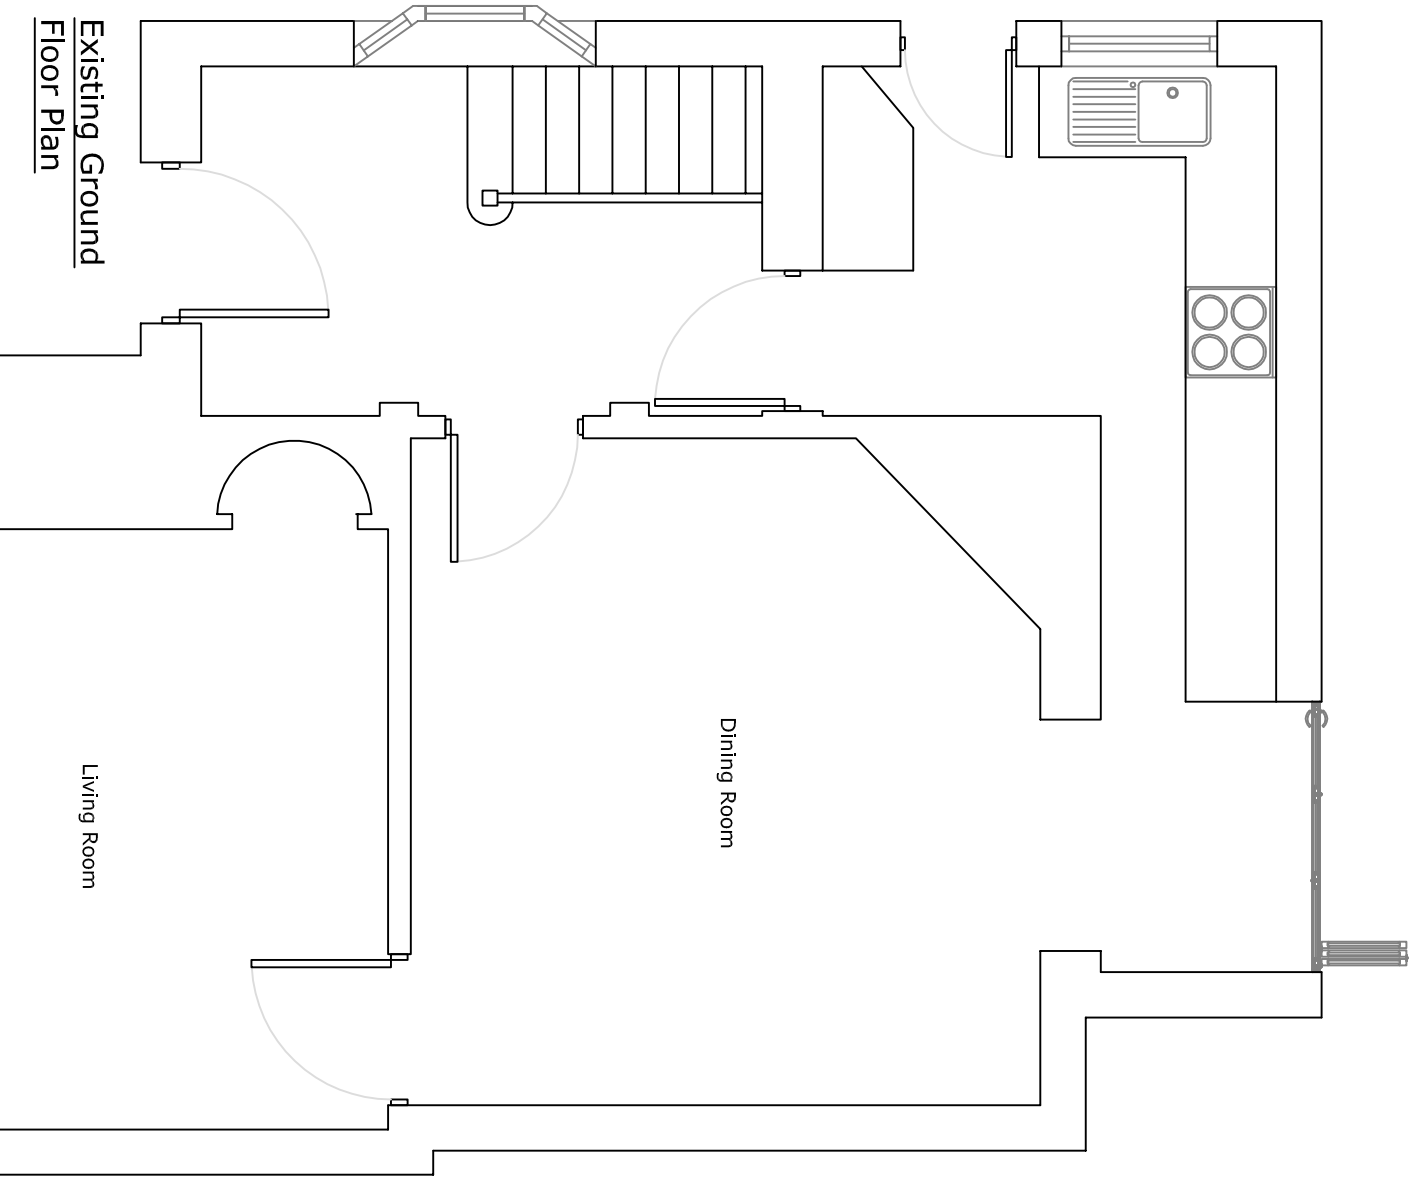
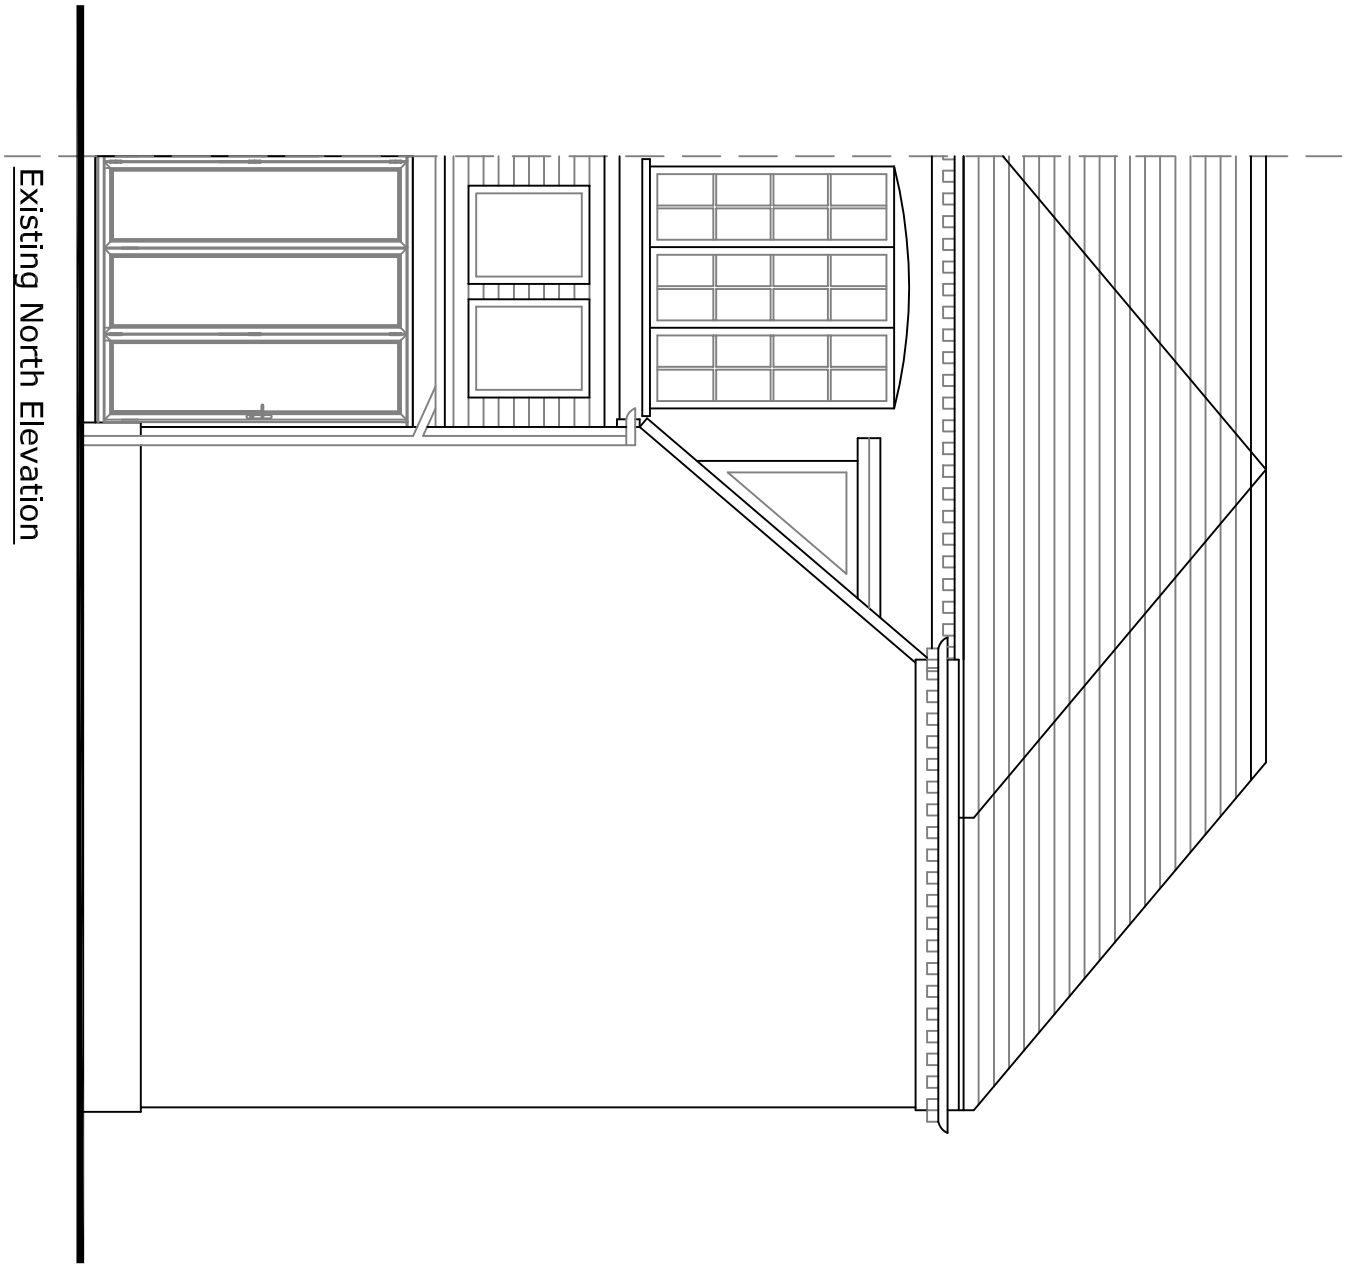


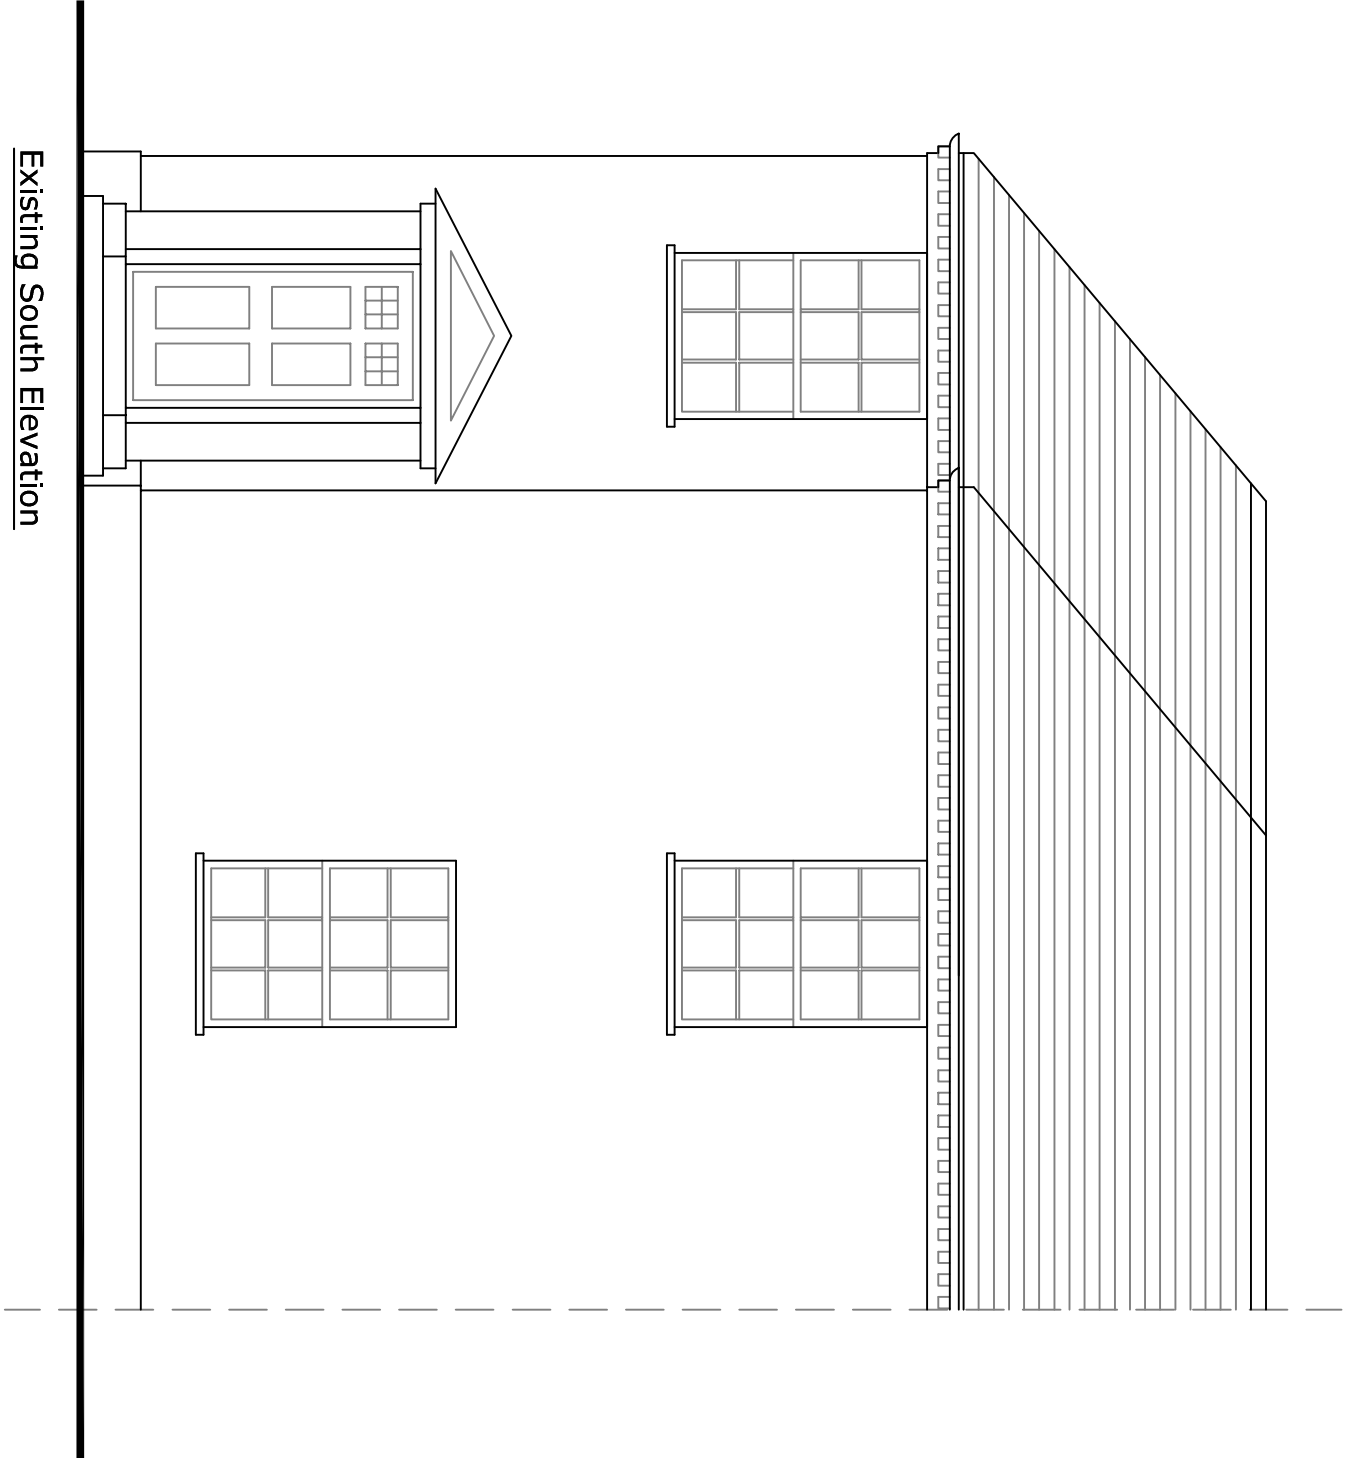

Item/rev	Quantity	Title/Name, designation, material, dimension etc	Article No./reference
Designed by	Checked by	Approved by - date	Date
JD		January 2018	1:50
4.7a Felpham Way		Proposed Extension	
		01	Edition Sheet