
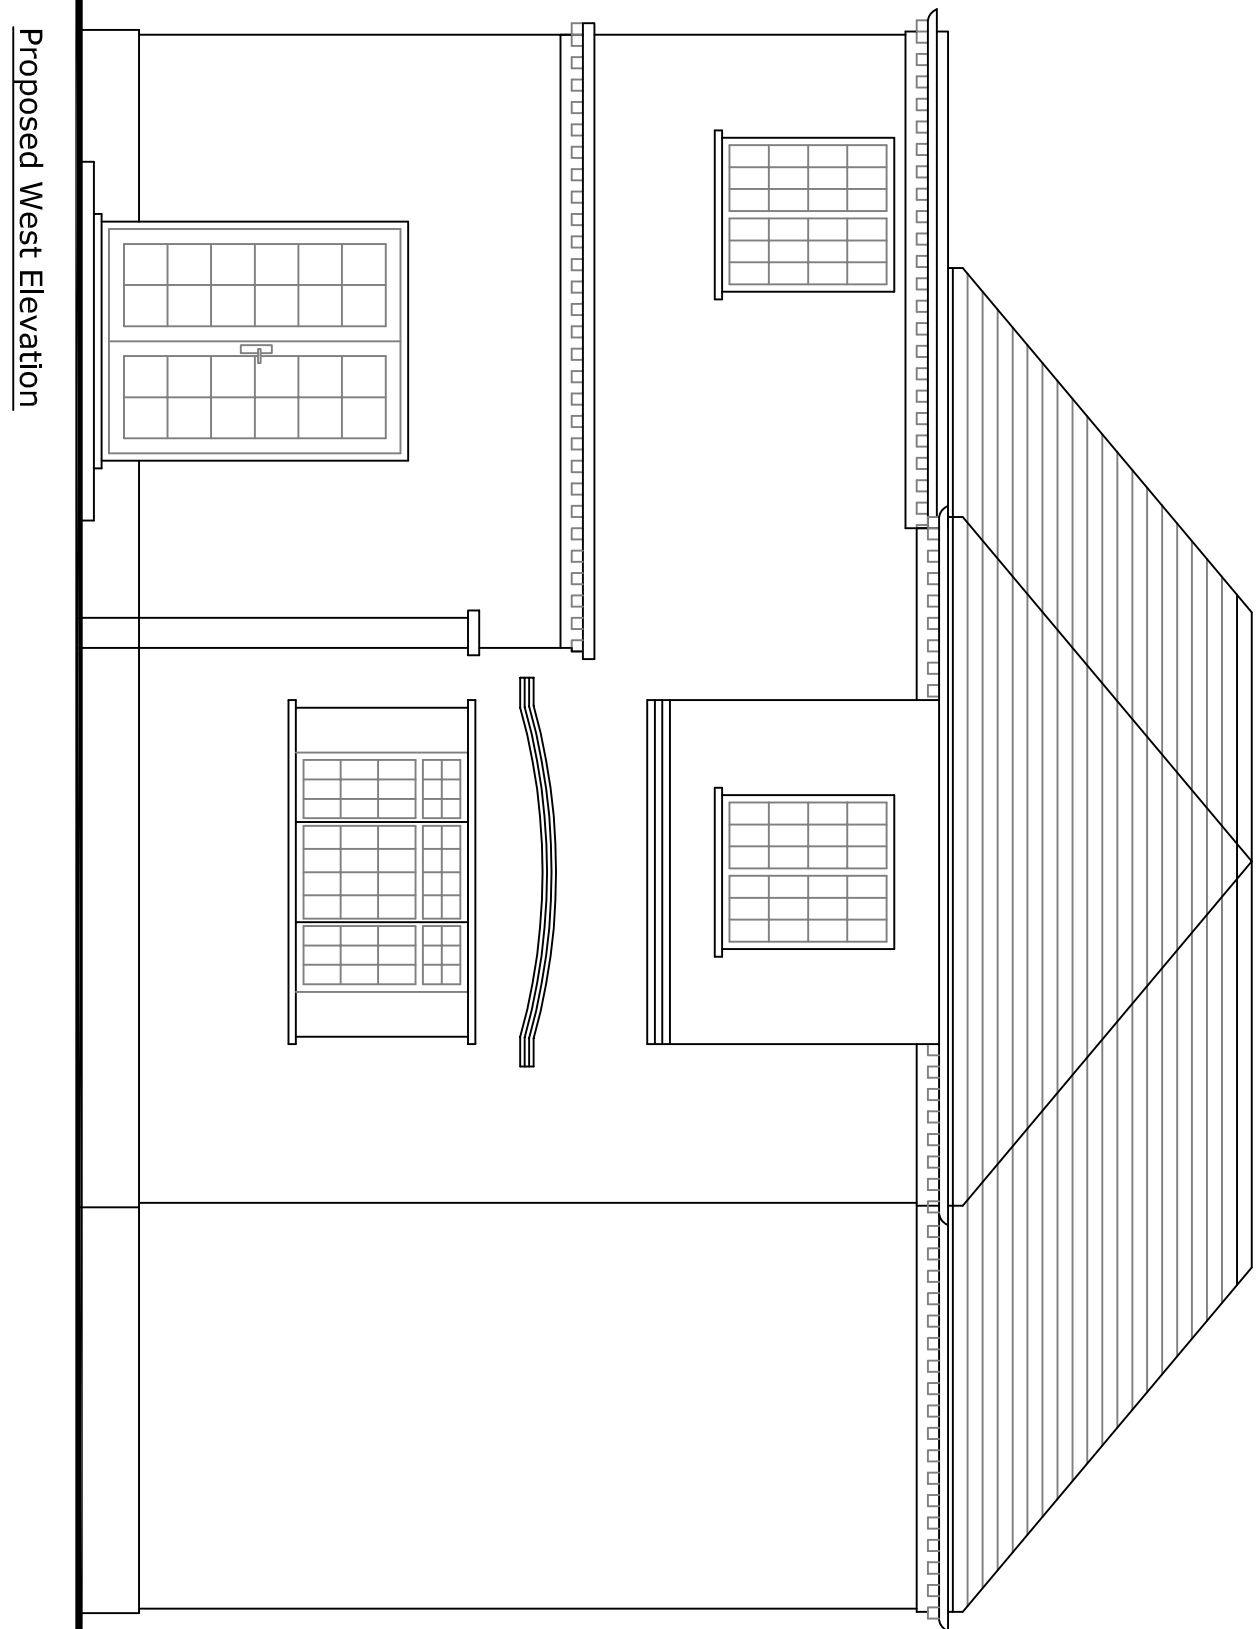
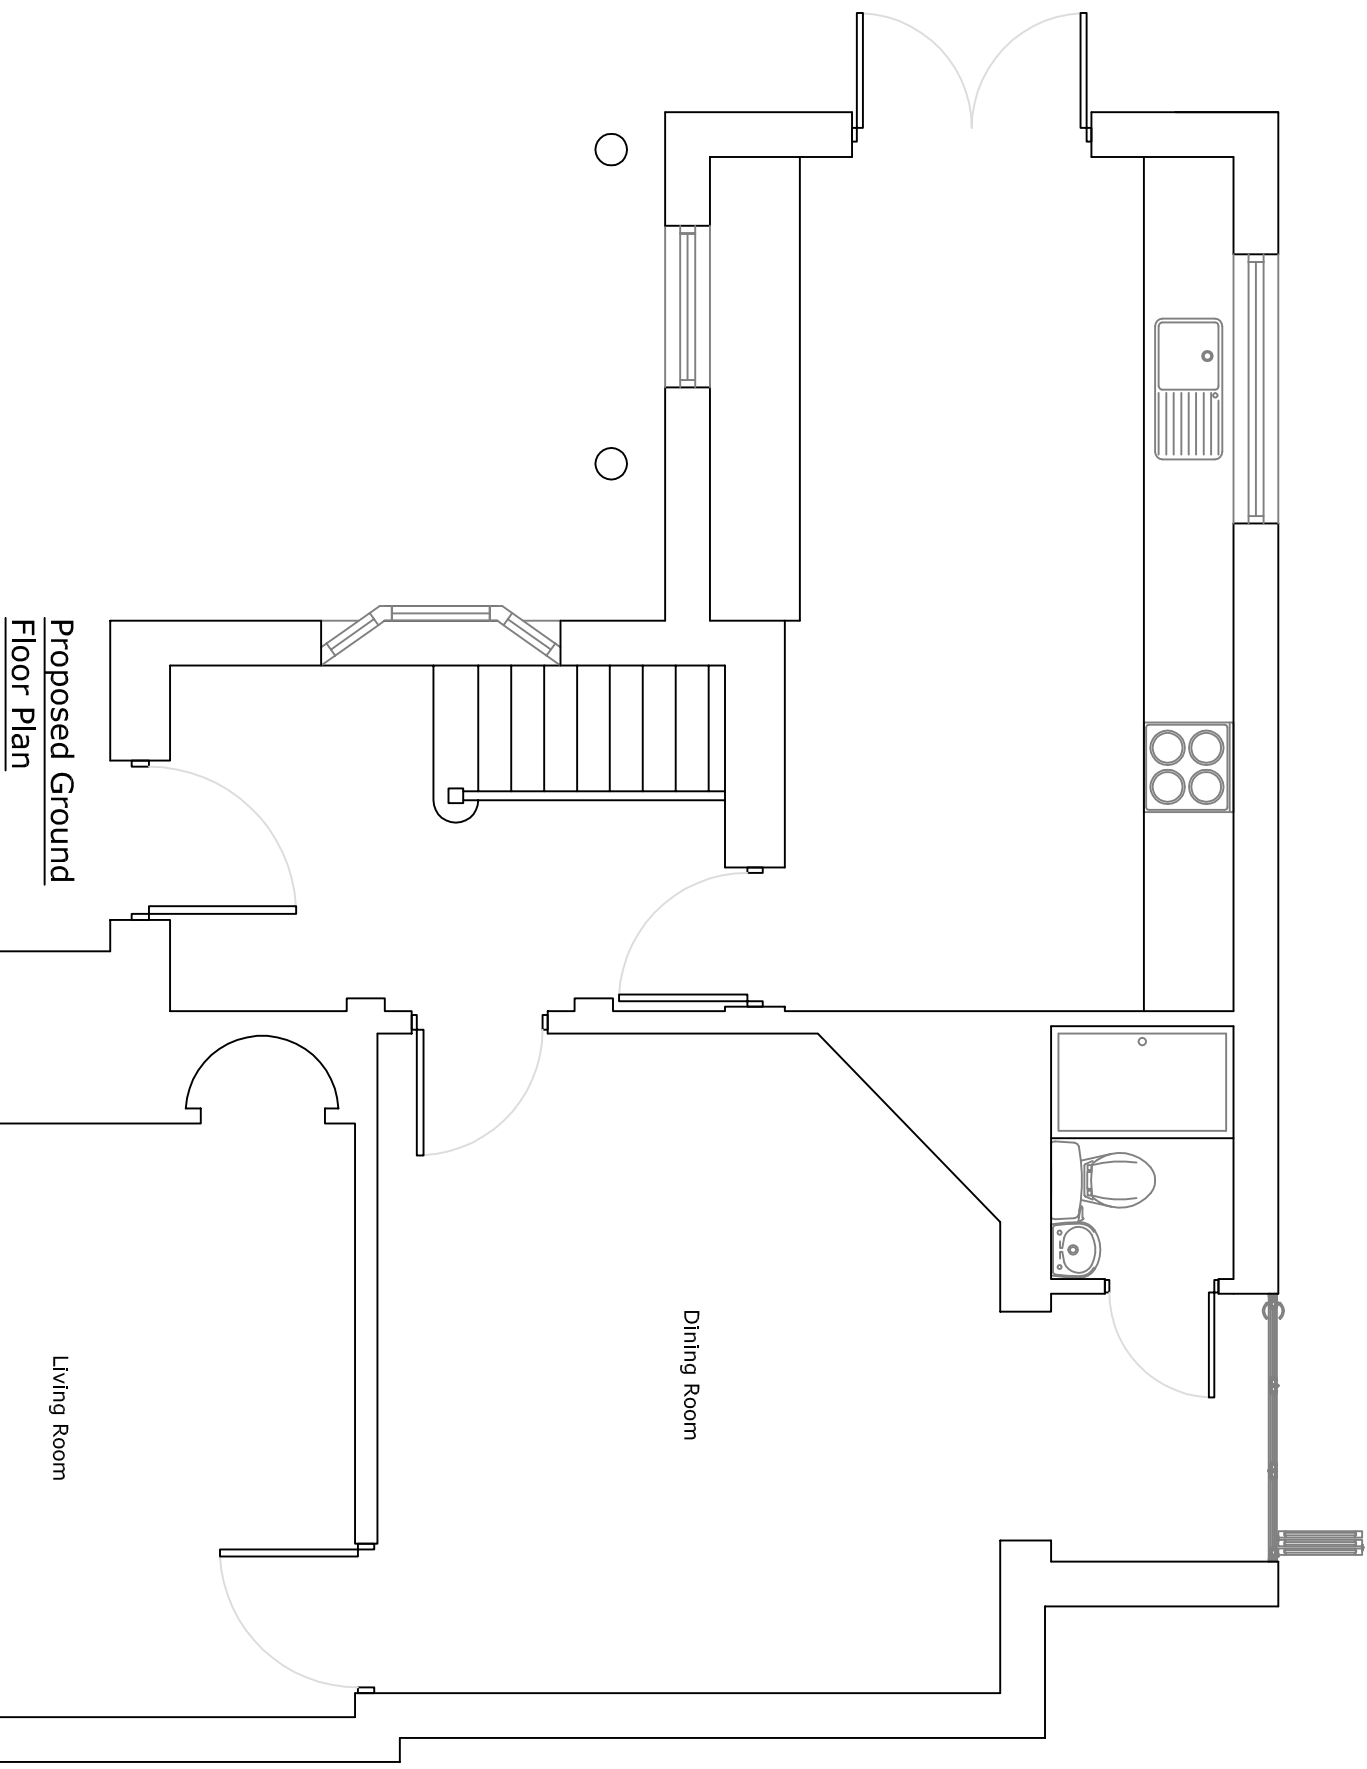
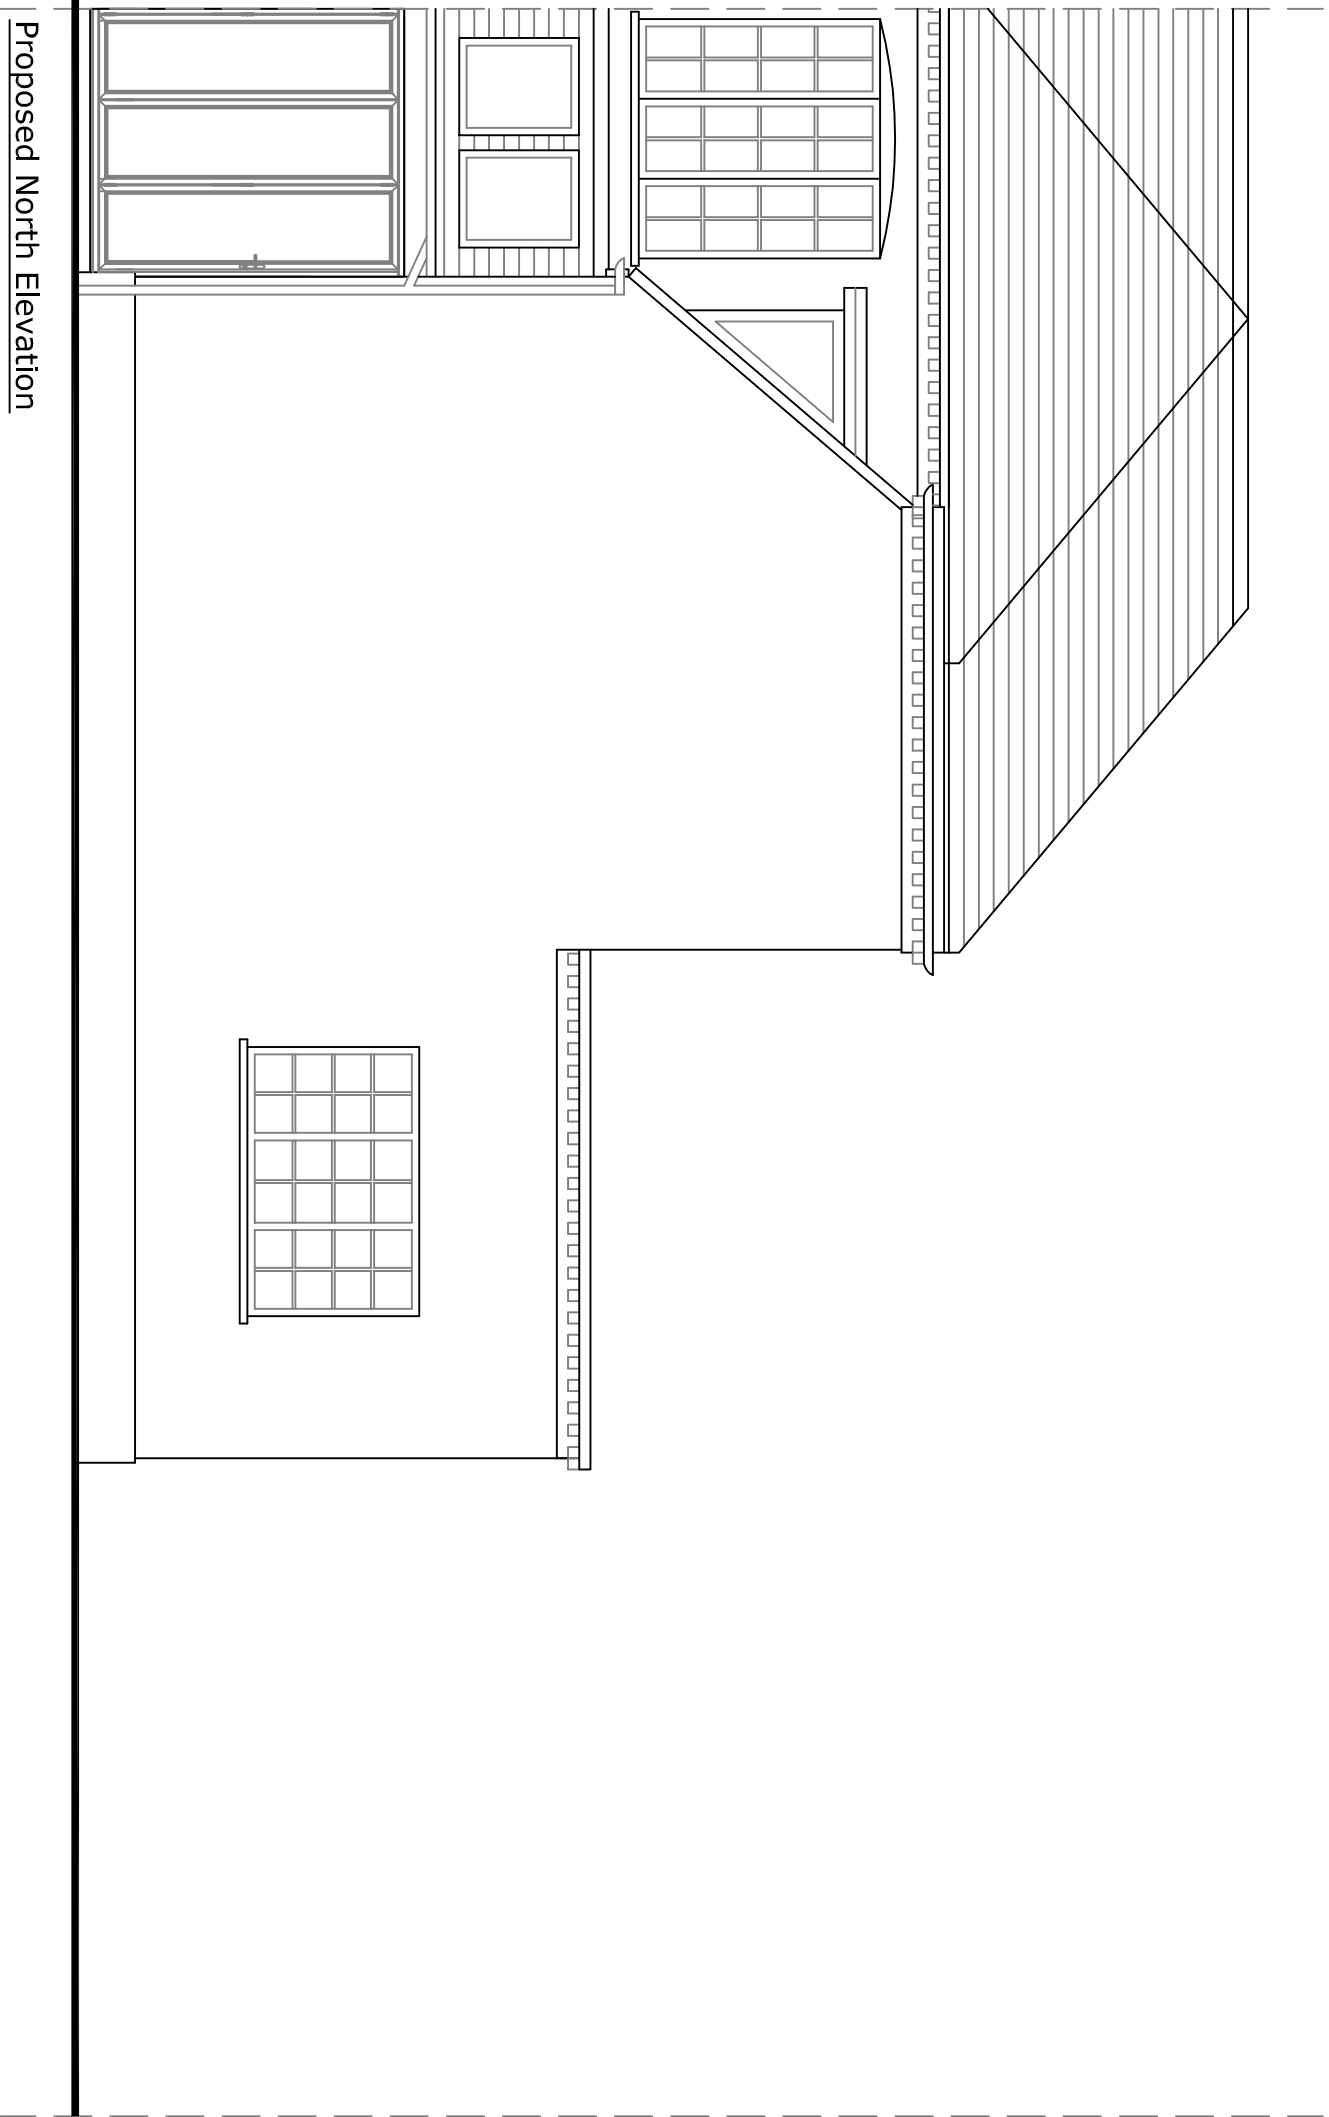


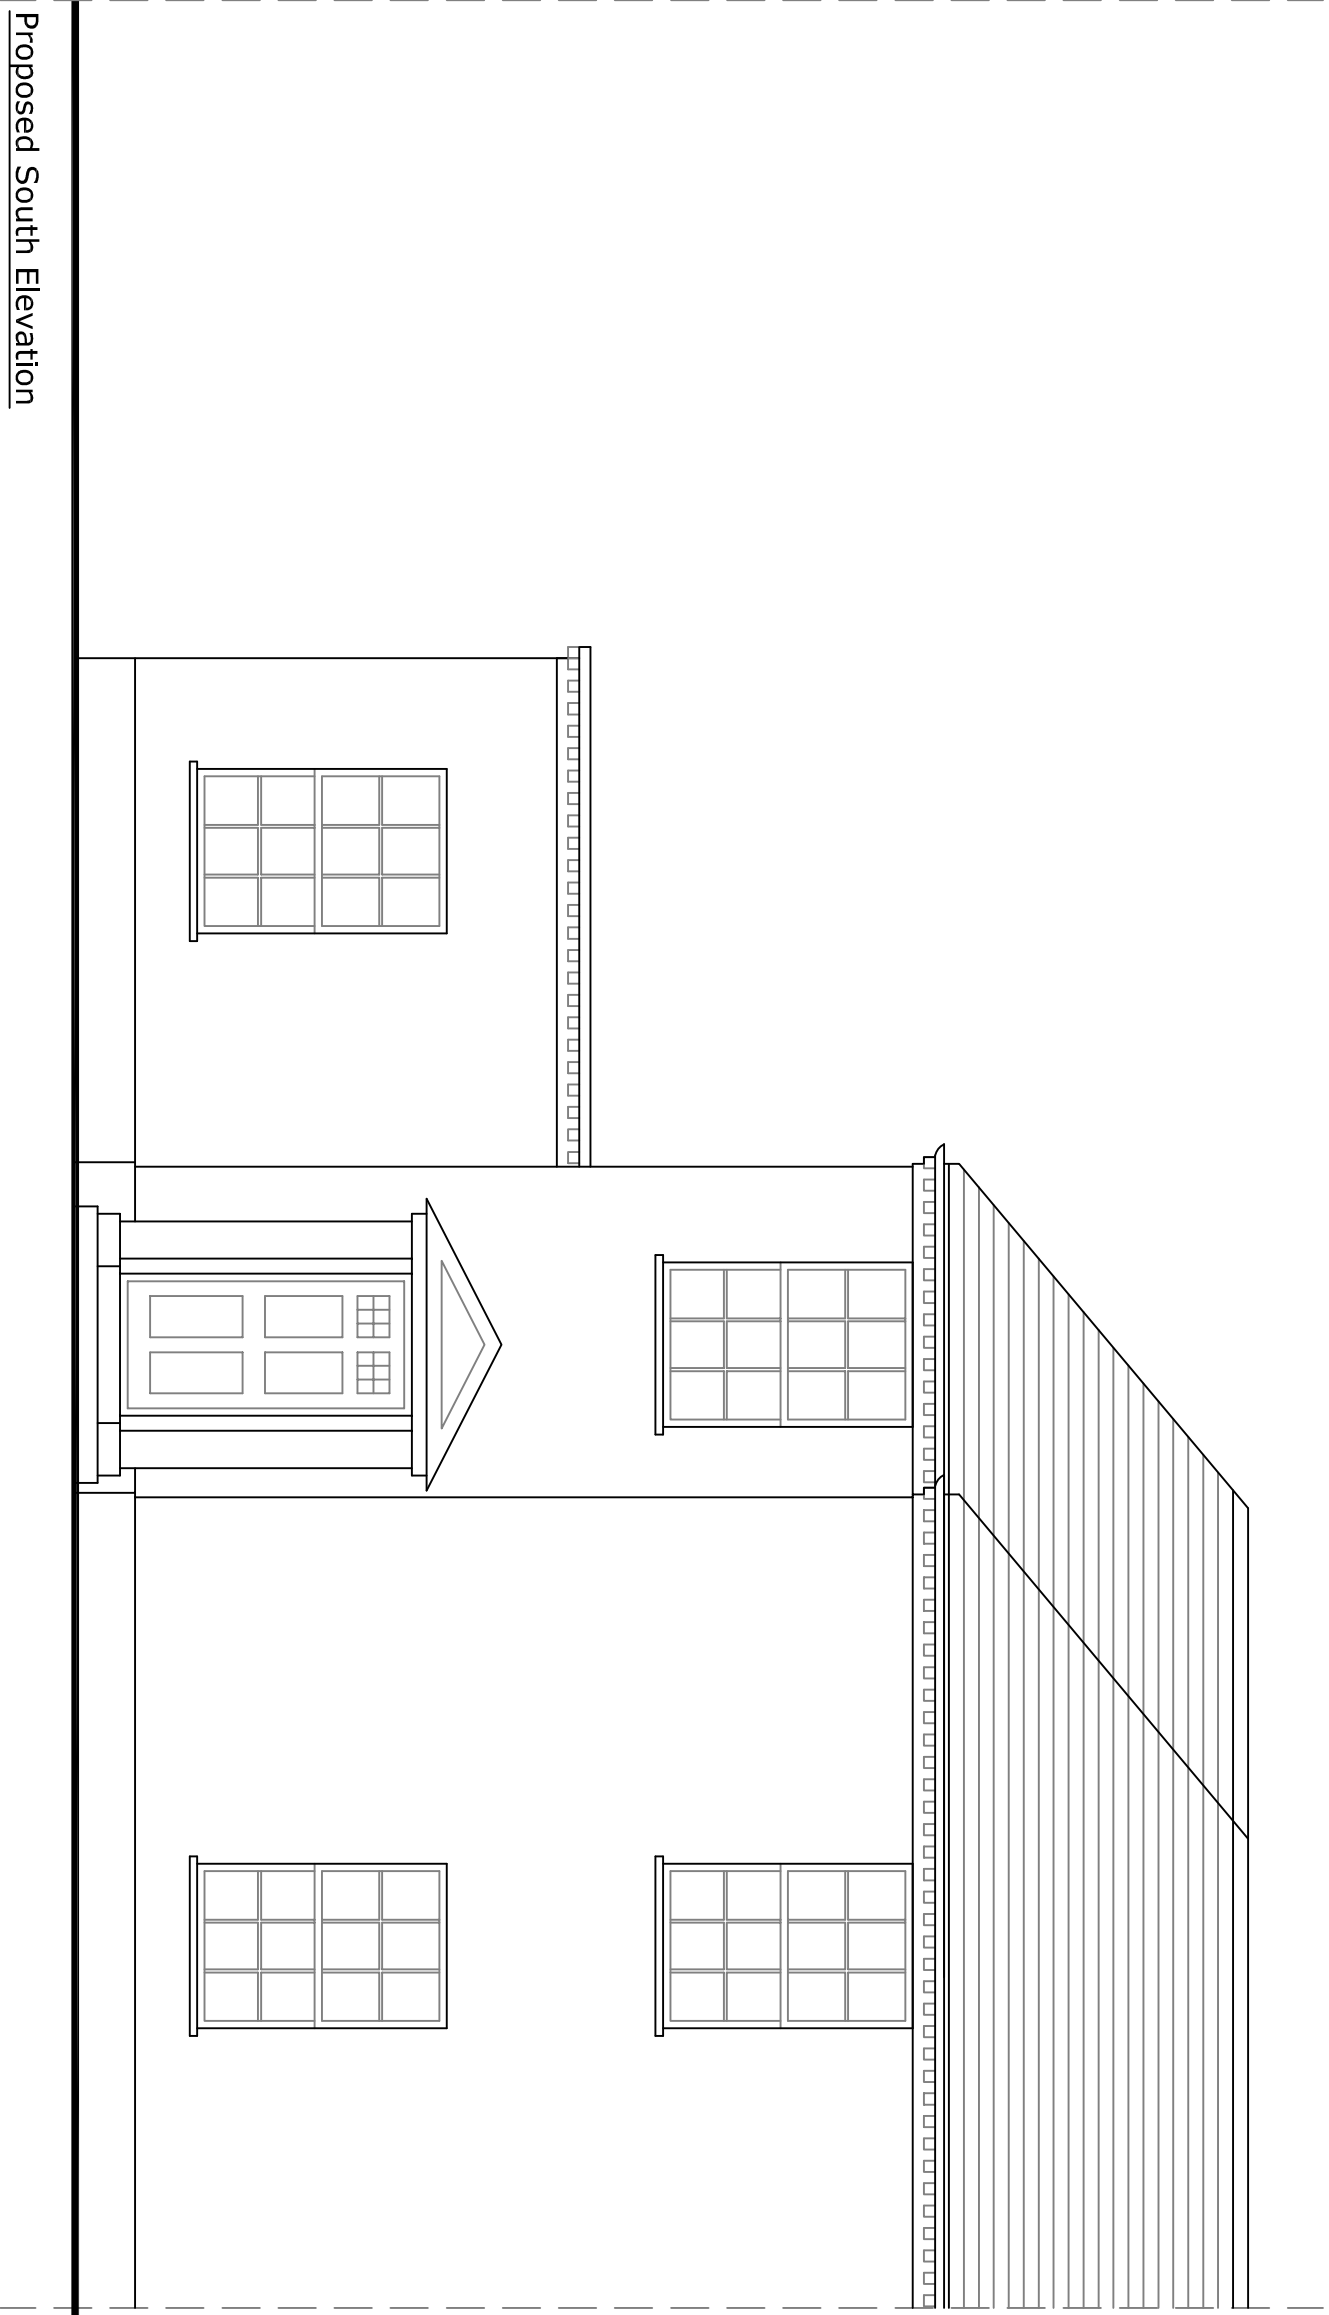

Itemref	Quantity	Title/Name, designation, material, dimension etc	Article No./Reference
Designed by	Checked by	Approved by - date	Date
JD		January 2018	1/50

4,7a Felpham Way

Proposed Extension

02

Edition

Sheet

A

16