RevNo	Revision note	Date	Signature	Checked

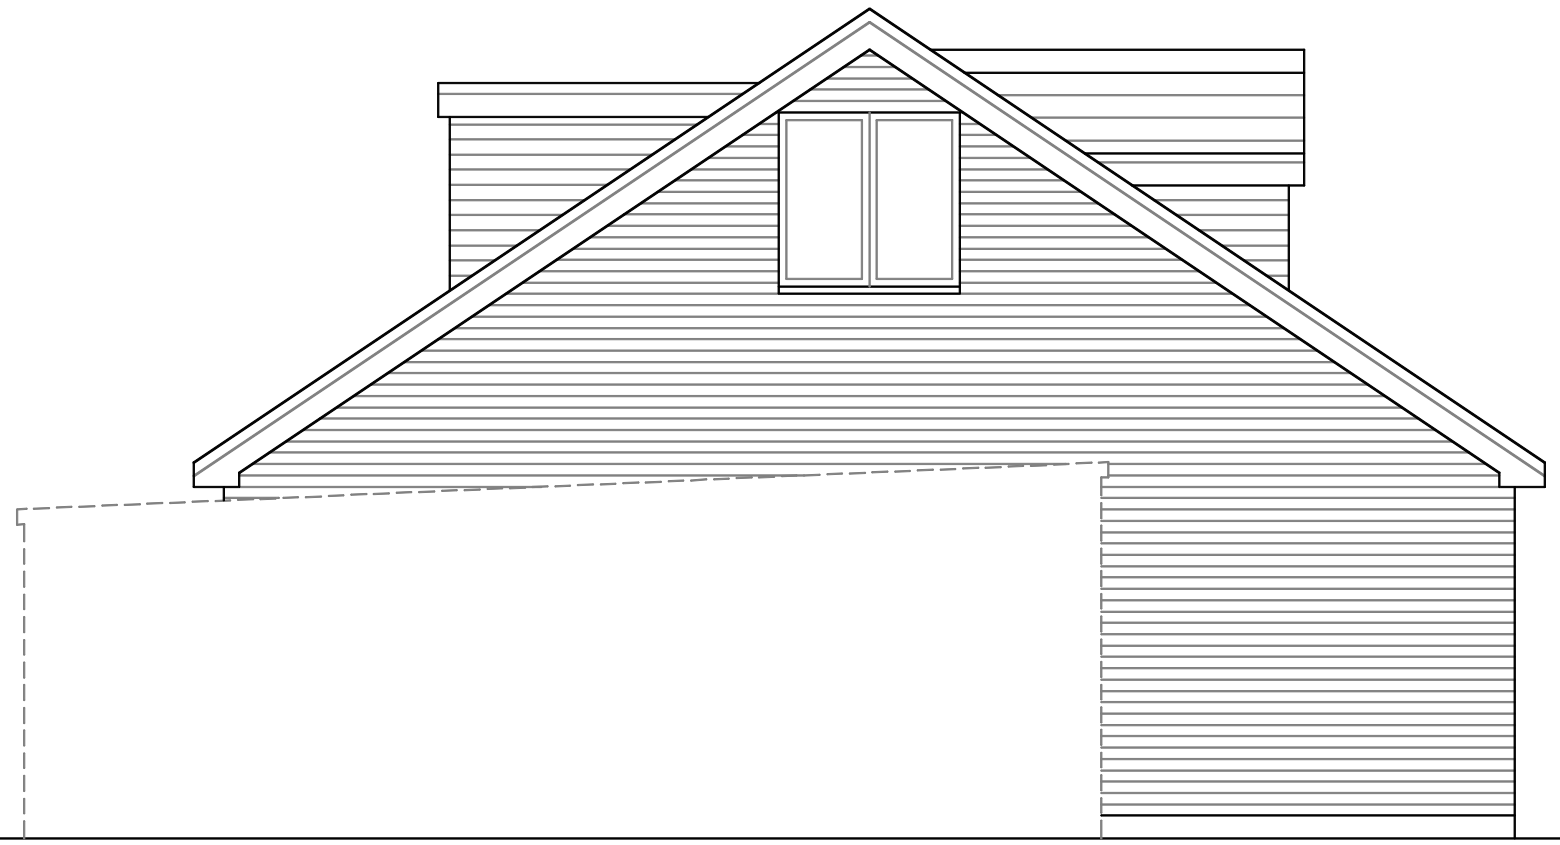

Existing East Elevation

Itemref	Quantity	Title/Name, designation, material, dimension etc			Article No./Reference	
Designed by jd		Checked by	Approved by - date	File name	Date Febuary 2014	Scale 1:50
10 Walsham Close					Proposed Annex	
					04	Edition 0 / Sheet

PDF Created with deskPDF PDF Writer - Trial :: http://www.docudesk.com

ARUN DISTRICT COUNCIL FP/80/15/H