RevNo	Revision note	Date	Signature	Checked

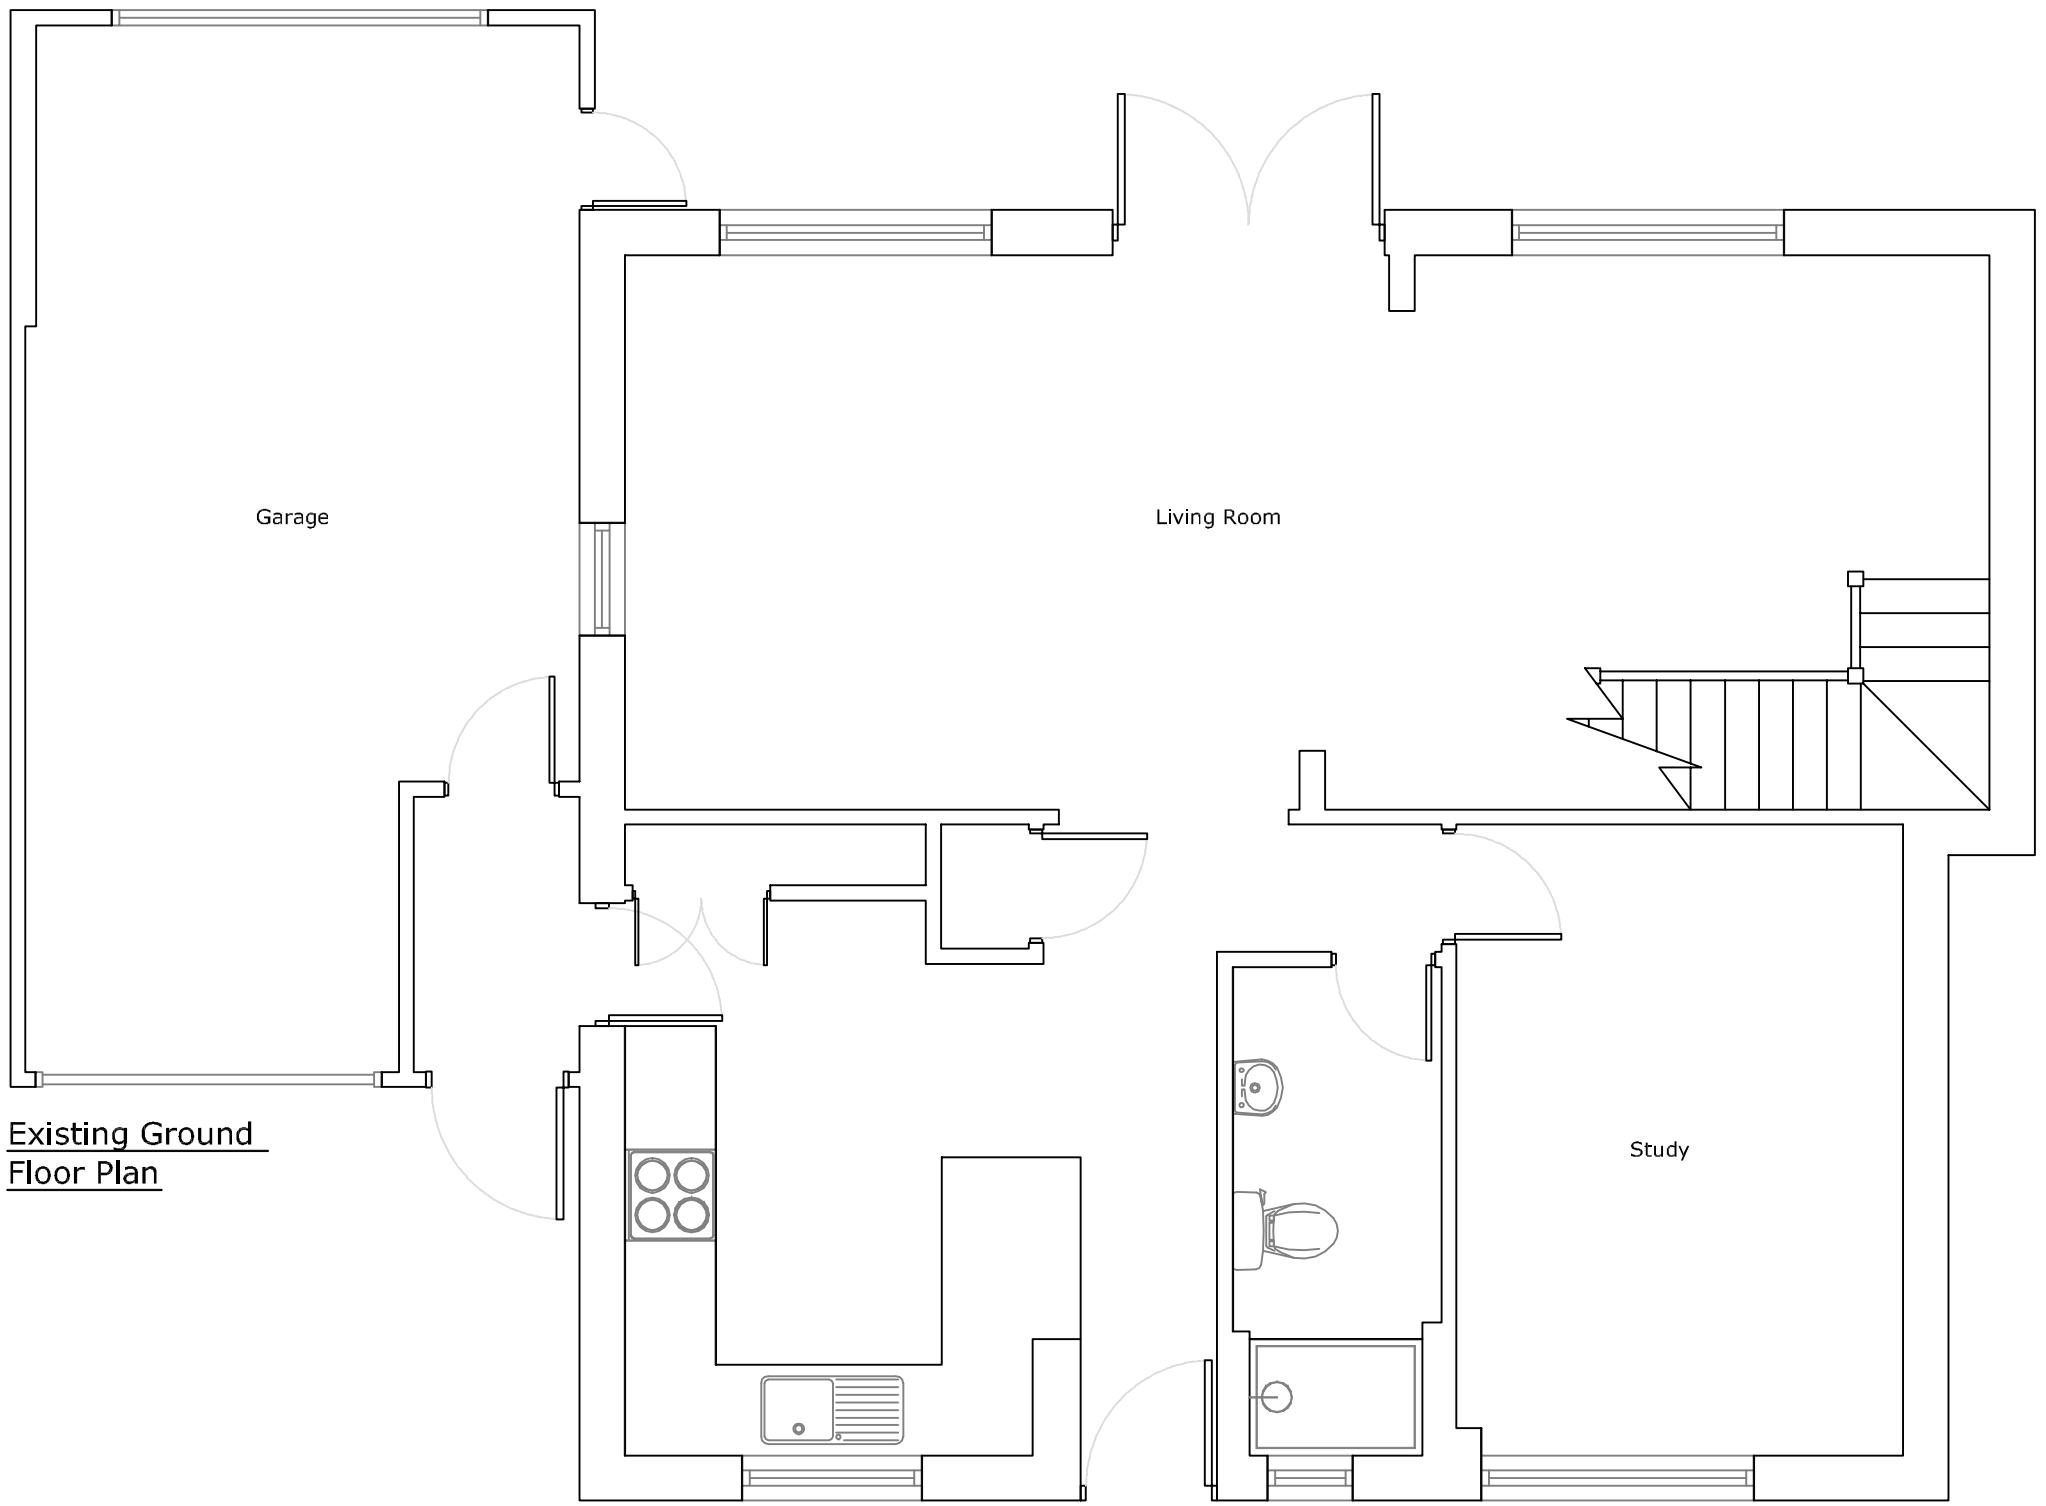

Existing Ground
Floor Plan

Itemref	Quantity	Title/Name, designation, material, dimension etc			Article No./Reference	
Designed by jd		Checked by	Approved by - date	File name	Date Febuary 2014	Scale 1:50

10 Walsham Close

Proposed Annex

01	Edition 0	Sheet

PDF Created with deskPDF PDF Writer - Trial :: http://www.docudesk.com

ARUN DISTRICT COUNCIL FP/80/13/H