



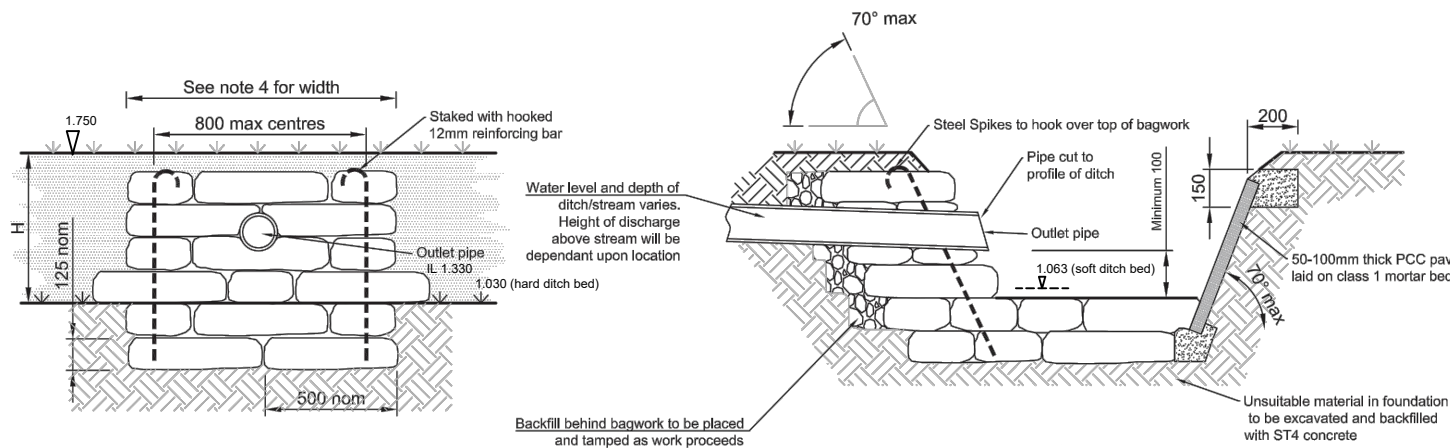

Note: 45° wing walls not shown for clarity


- NOTES**
1. Bags shall be of Hessian or Canvas and shall be of a size to provide a wall thickness of 500mm
 2. Concrete bagwork shall be to Clause 519 and be three quarter filled with 25mm slump ST4 concrete immediately prior to placing with the ends sewn.
 3. The bags shall be placed in a modified Flemish bond so as to 'break joint' with the mouths away from the surface and be tamped into position to form a rectangular block
 4. Extent of outlet protection to be the greater of 1500mm or pipe diameter + 1200mm spanning the outlet pipe.
 5. Headwall design may need to be adjusted to on site conditions following approval from Arun DC Inspector

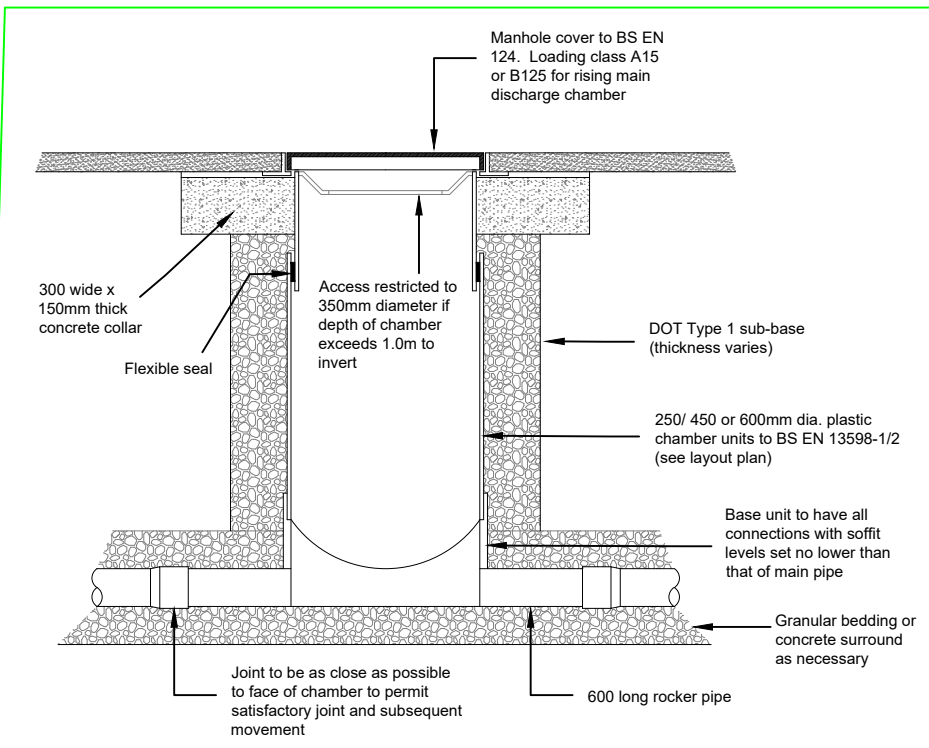

Typical Access Chamber Detail - Type 4
(for use in landscaped areas and footways)



Note
See separete supplier's drawings for details of the sewage treatment plant

Note
This drawing has been produced for discharge of planning conditions only. All levels and details to be checked for Building Regulations approval and construction purposes

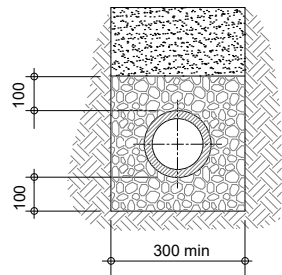


GRANULAR SURROUND (CLASS S)

To be used where cover to crown of pipe is greater than 600mm under private soft landscaped areas and greater than 900mm under drives. Concrete bed and surround to be used elsewhere

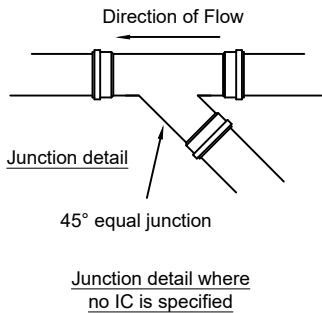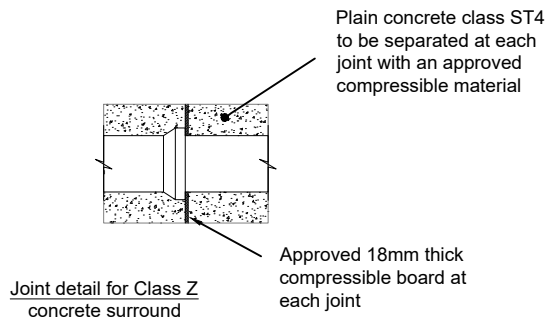



Plain concrete class ST2 to be separated at each joint with an approved compressible material.

Type 1 granular sub-base to road formation

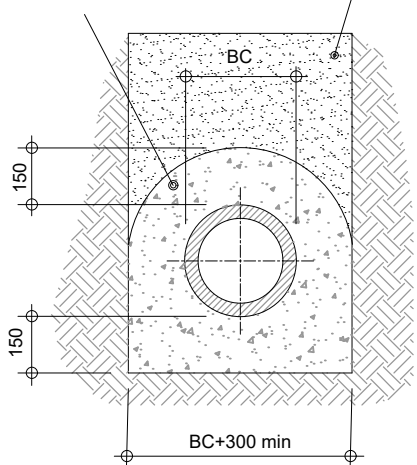

CONCRETE SURROUND (CLASS Z)

To be used where cover to crown of pipe is less than 600mm under soft landscaped areas, less than 900mm under footpaths and less than 1200mm under vehicular areas

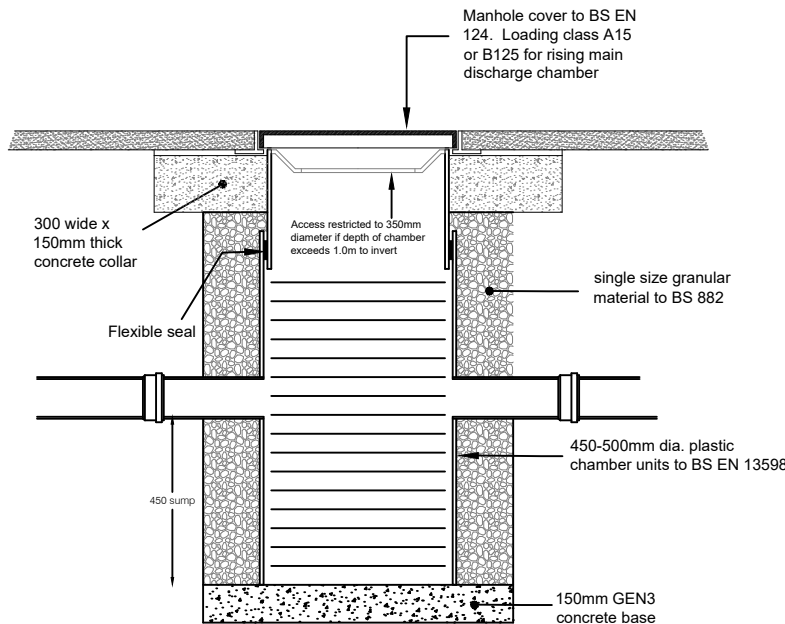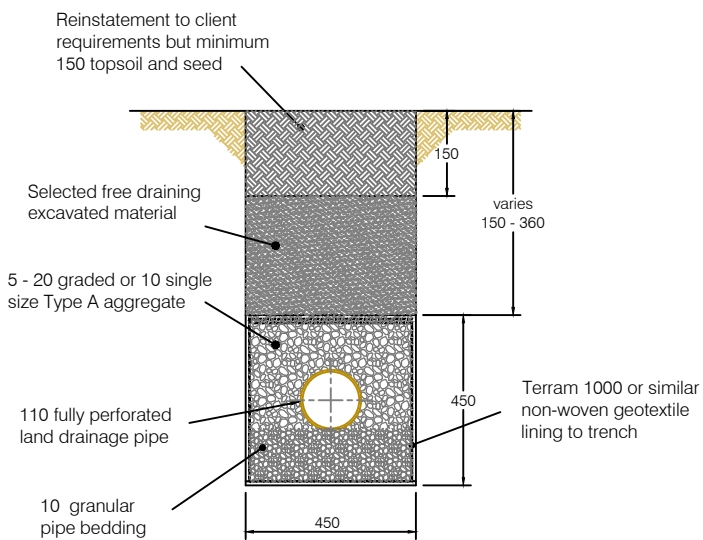

Typical Silt Trap Inspection Chamber Detail
(for use in landscaped areas and footways)

-	Original	RC	16.5.21
Rev.	Description	Drm.	Date

Project

Mow Cottage
Worms Lane
Flansham

Client

Mr Keen & Miss Robson

Drawing Title

Drainage Construction Details

Robert Clark Associates Ltd
Chartered Civil Engineers
Willow Cottage, Herne Lane, Rustington
West Sussex BN16 3EE
T: 01903 778945 E: rca-ltd@talktalk.net

© This drawing is the copyright of Robert Clark Associates Limited It may not be copied or reproduced without their written authority	Scale	NTS	At original	A3
Drawing Number	2106/C2	Revision	-	