



59 Roundle Ave PO22 8LJ Location Plan

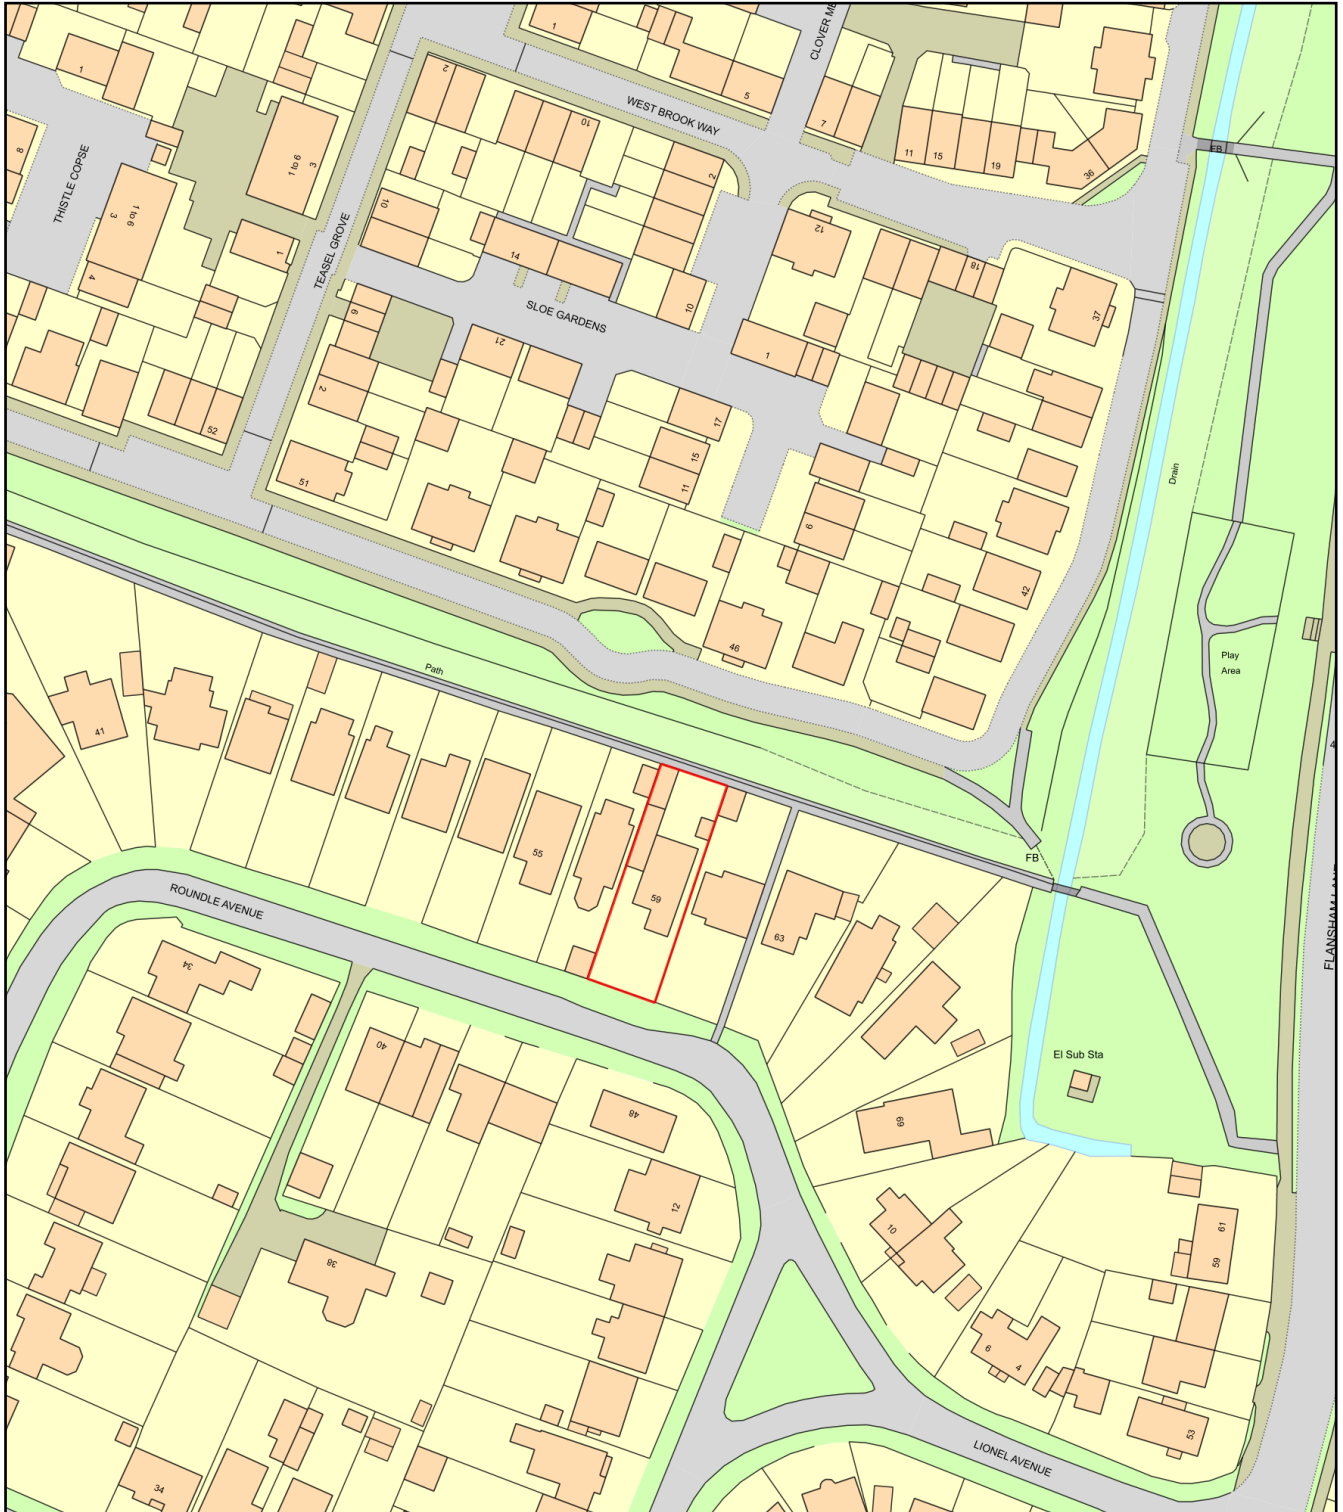

0 50
Metres

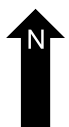

Plan Produced for: Lucy Cutler

Date Produced: 28 Apr 2022

Plan Reference Number: TQRQM22118101352827

Scale: 1:1250 @ A4