
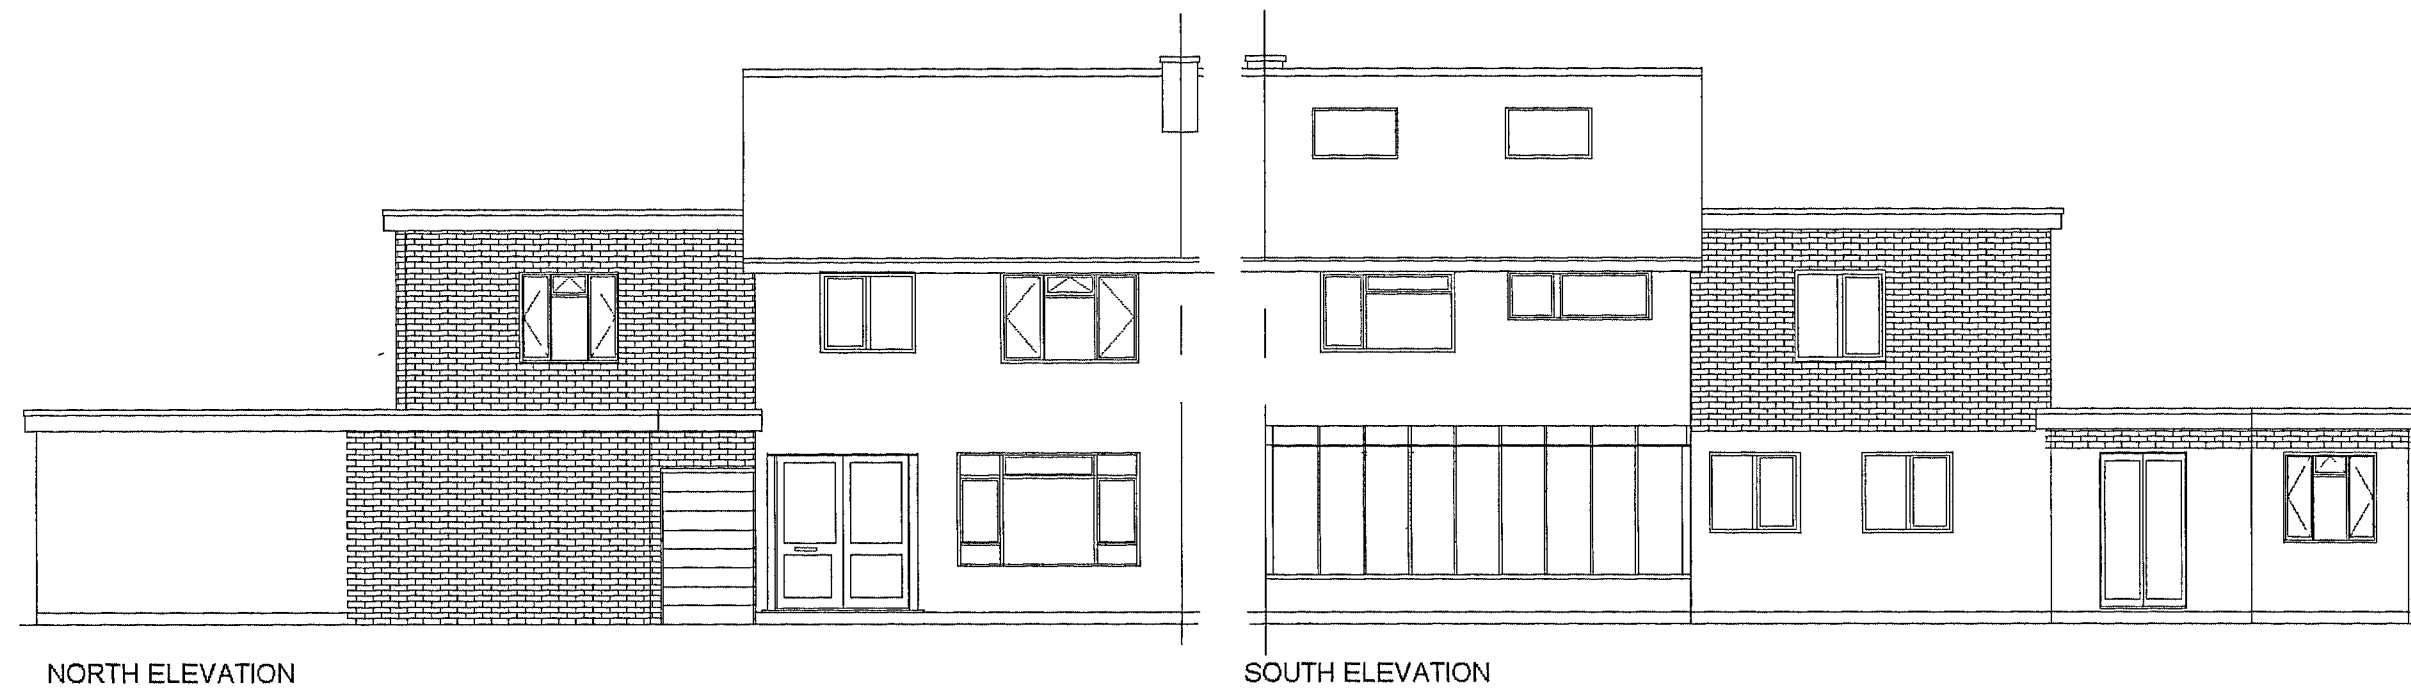
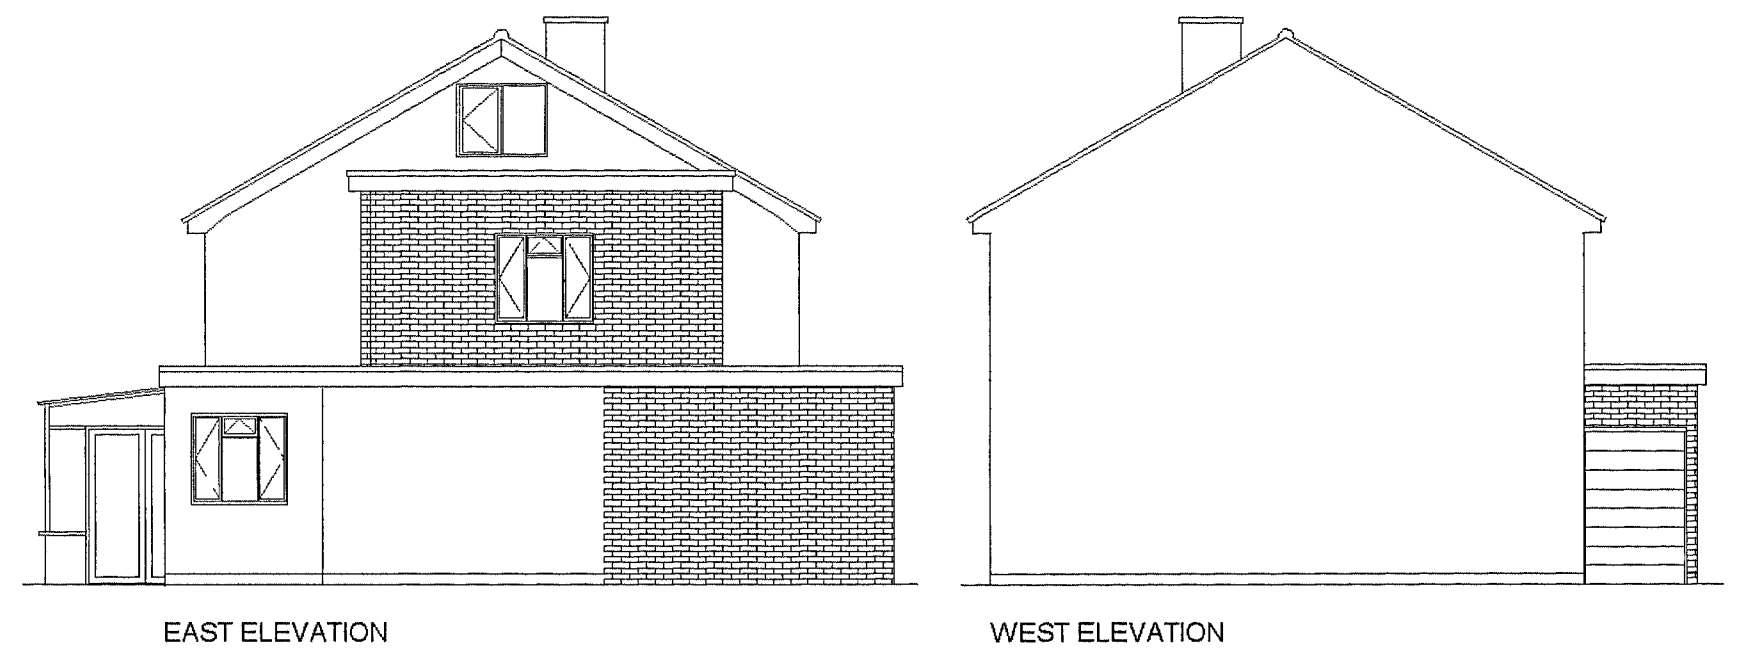


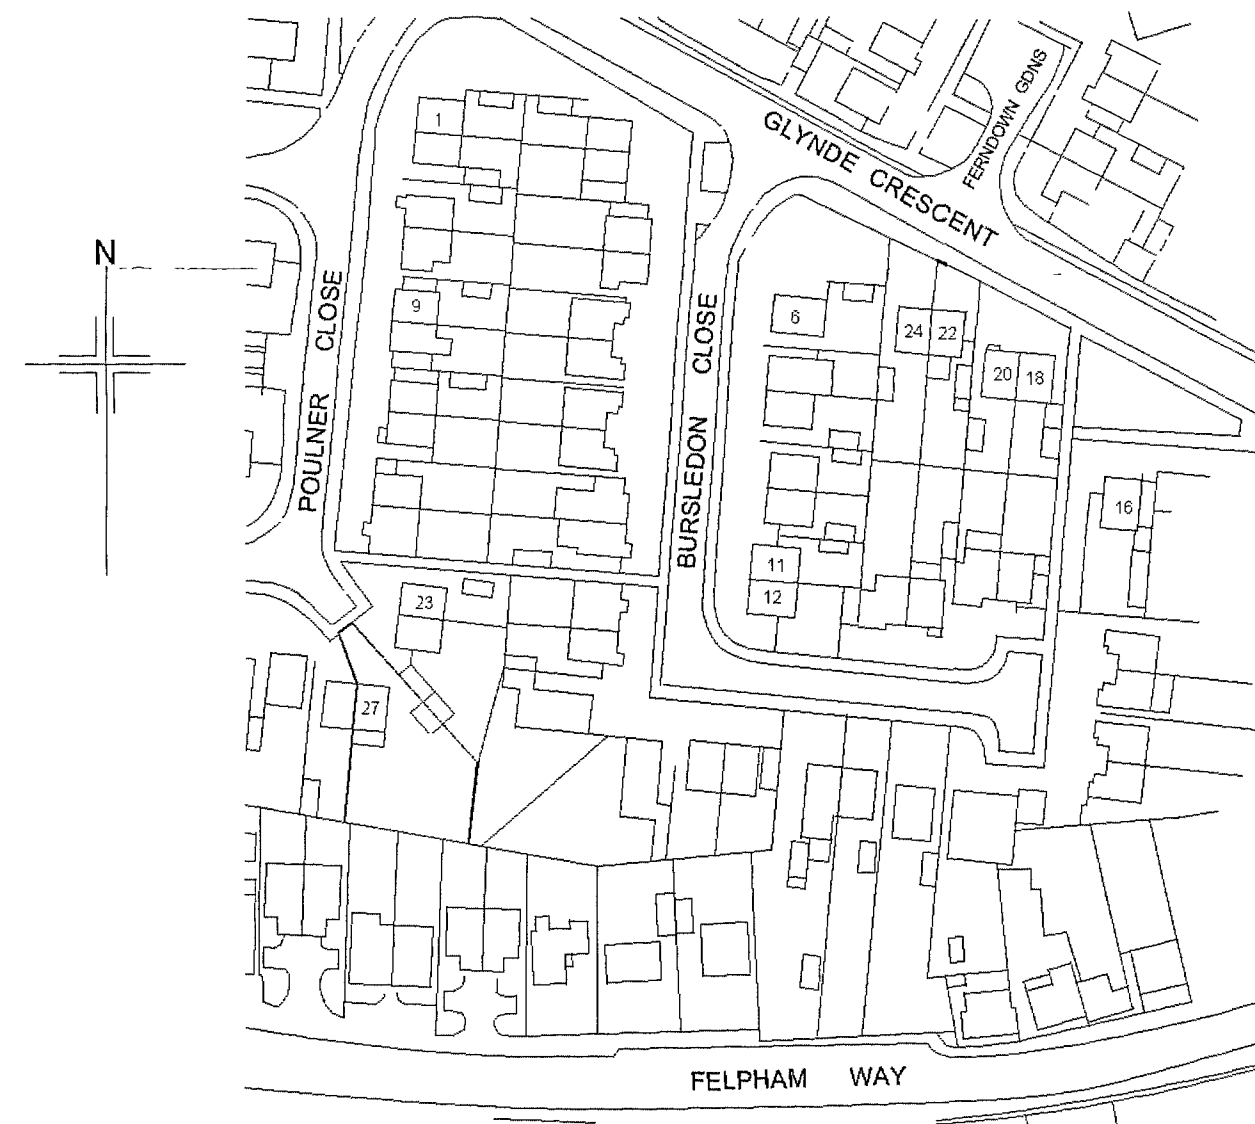

Do not scale from drawings (excepting Local Authorities) All dimensions to be checked on site			
All work to comply with Building Regulations, British Standards, manufacturer's instructions /specifications and engineer's calculations at all times Construction must also comply with all safety at work regulations Additional work may be requested by the building inspector as work proceeds to ensure the new building complies with all building regulations			
No	Change	Date	Int
BKM PLANS architectural plans and drawing service			
Title Proposed Utility Room extension 27, Poulner Close, Felpham			
Scale	1 100 1 500 1 1250		
Date	9 th April 2008		
Drawn by			
Drawing 1 / 2			
All drawings are copyright of BKM architectural plans and drawings service and may not be reproduced without prior permissions			