


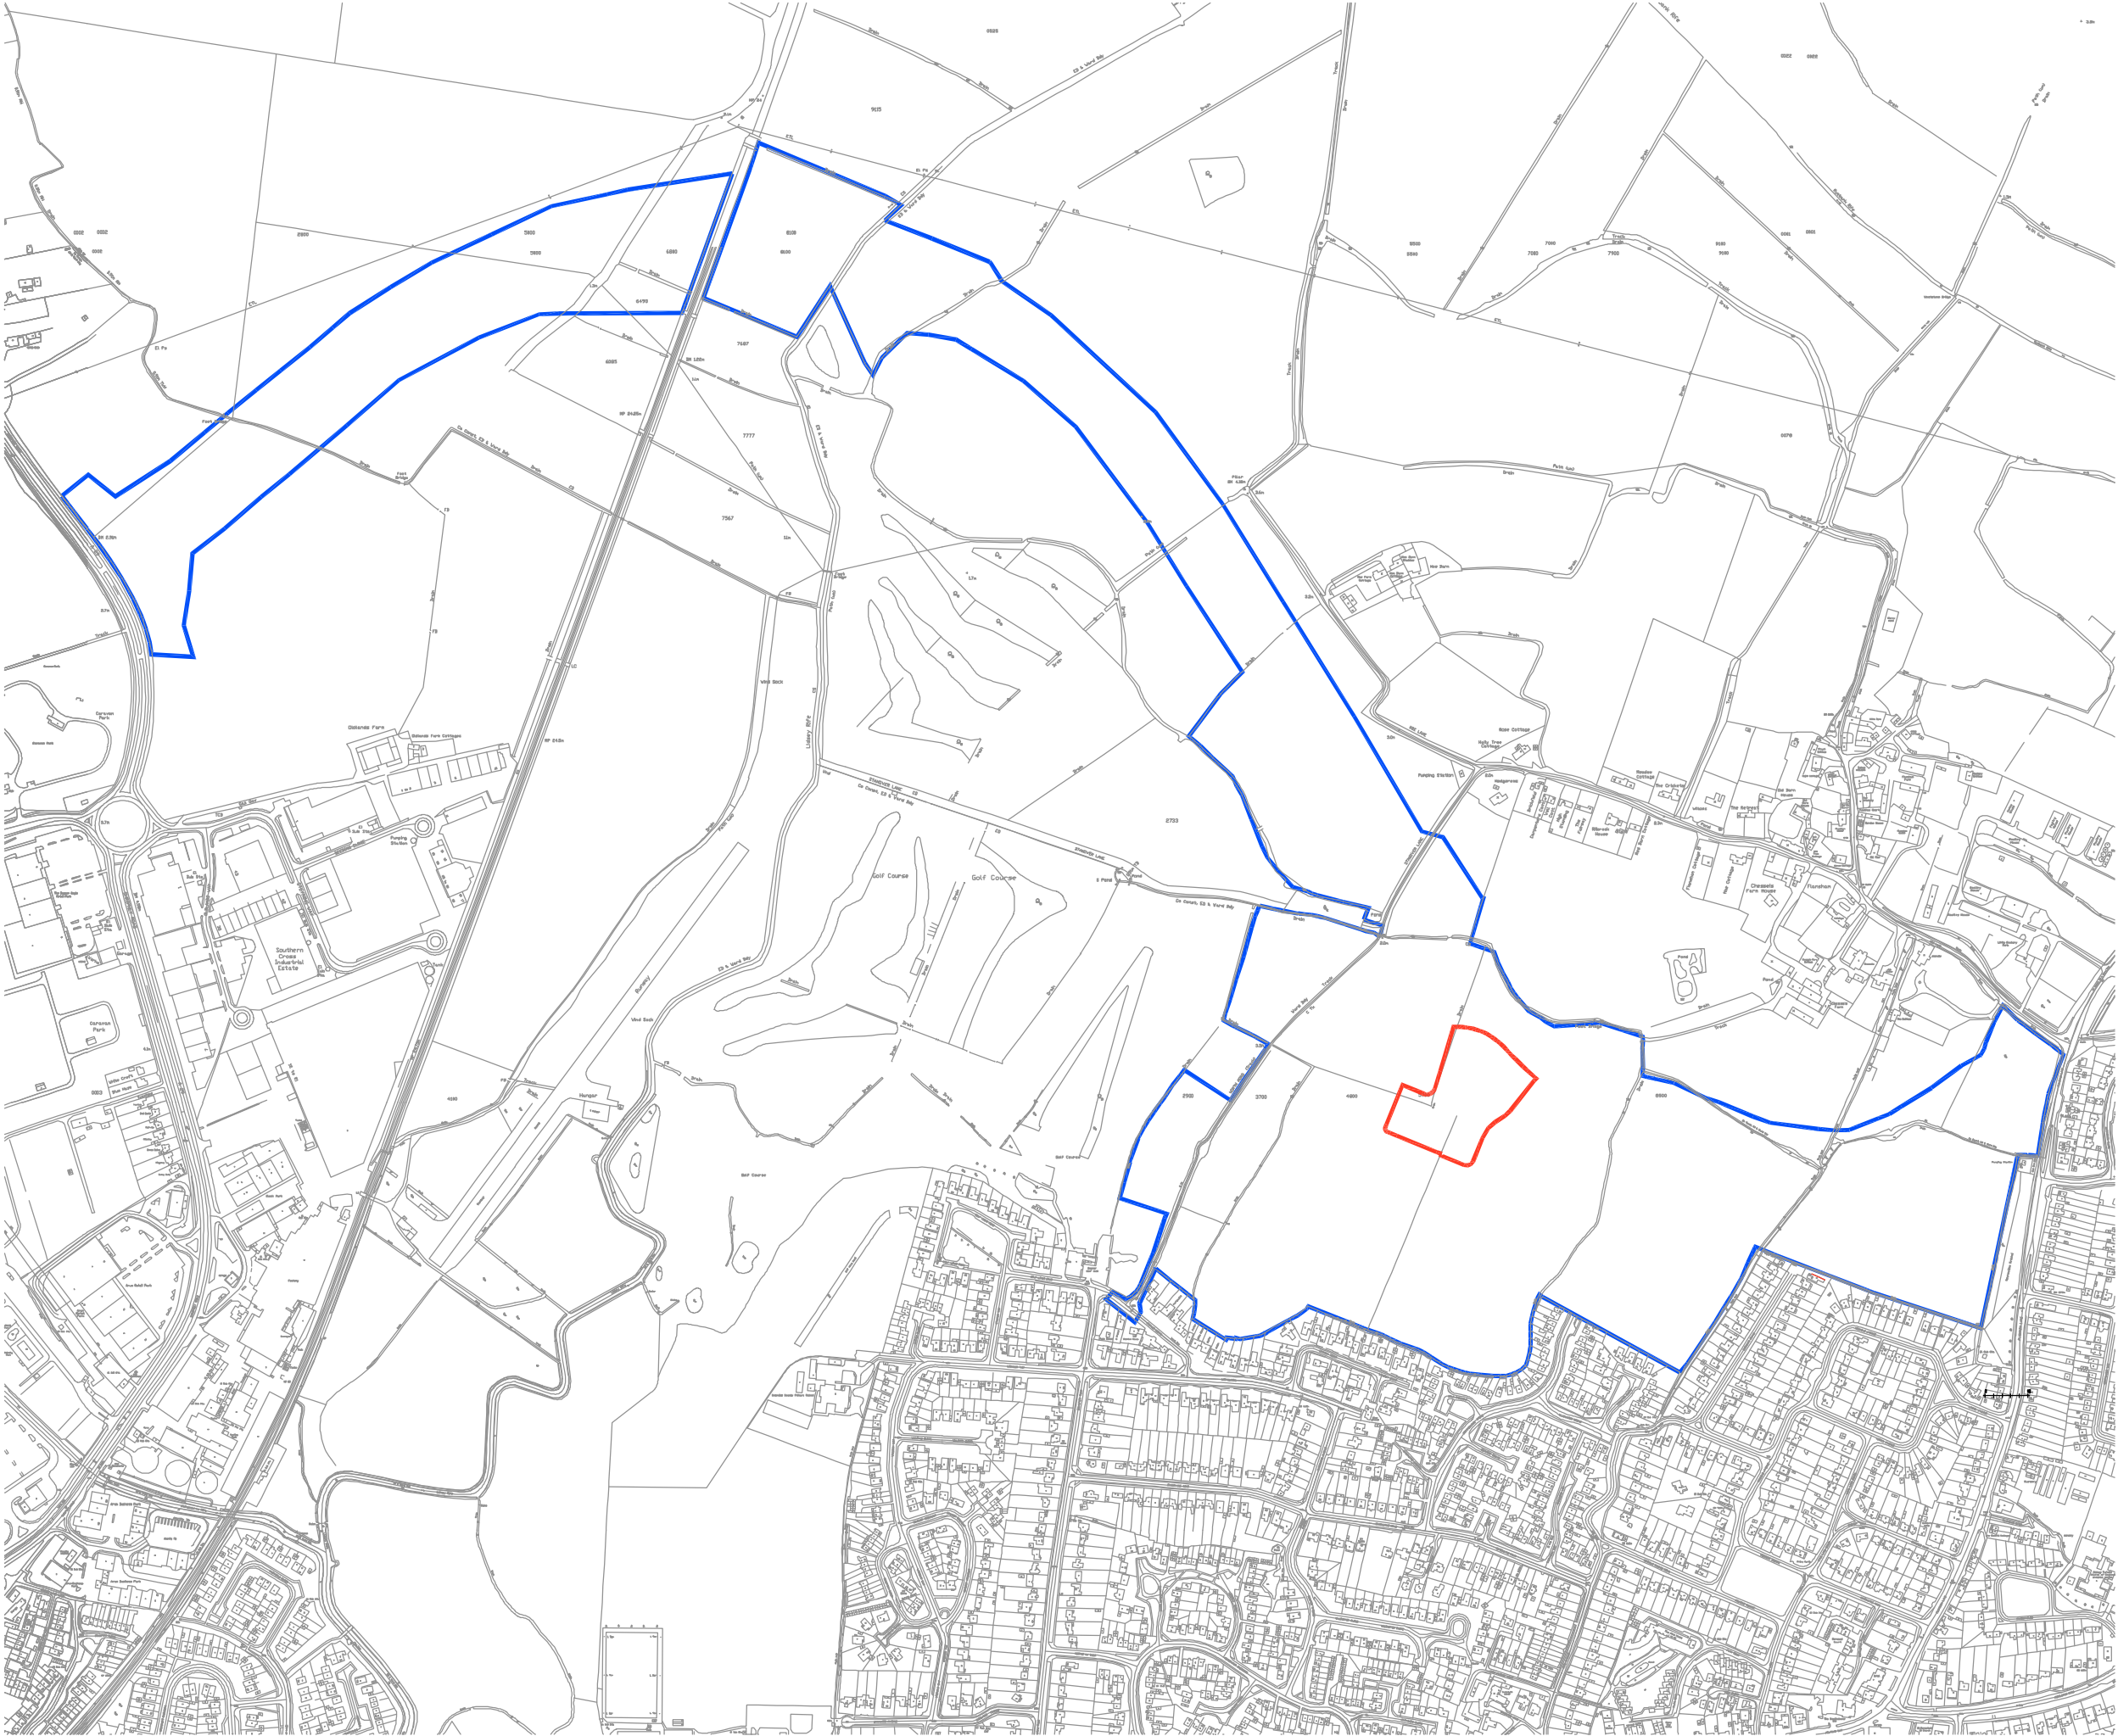

Drawn by : CMI

Date: MAY'09

© This drawing and the works depicted are the copyright of Dalton Crawley Partnership Ltd. and may not be reproduced or amended except with written permission. No liability will be accepted for amendments made by other persons. No dimensions are to be scaled from this drawing. All O.S. information reproduced from Ordnance Survey Data © Crown Copyright 2003. All Rights reserved.

Revisions

Rev	Date	Drawn	Checked
-----	------	-------	---------

 APPLICATION BOUNDARY

 LAND WITHIN OWNERSHIP OF APPLICANT

Project:
AREA 6
FELPHAM
WEST SUSSEX

Drawing Title:
COMMUNITY BUILDING
APPLICATION BOUNDARY LAYOUT

Client:

BARRATT
HOMES
built around you

Dalton Crawley Partnership
Masterplanning | Feasibility | Planning | Technical | Detailing

29 Carlton Crescent, Southampton, Hants SO15 2EW
Tel: 023 80719400 Fax: 023 80719406

Scale: 1:7500 @ A3

Drg No: D42/5250/ABLCB/01