112 Felpham Road
Bognor Regis
West Sussex

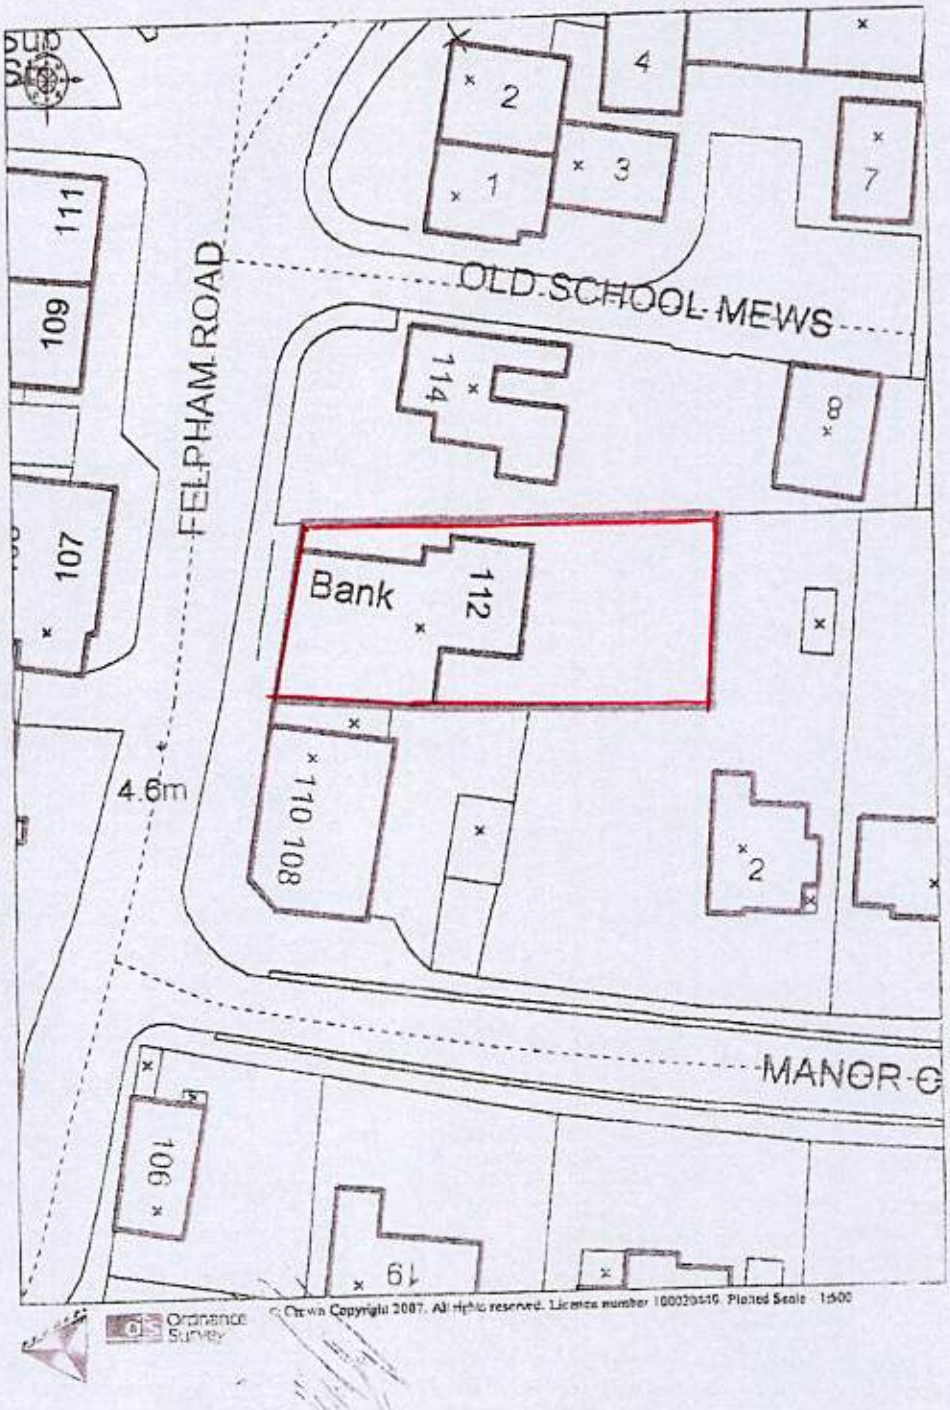


LOCATION / BLOCK PLAN 1:500 Scale
112 FELPHAM RD, FELPHAM. May 2013

ARUN DISTRICT COUNCIL FP/84/13/