


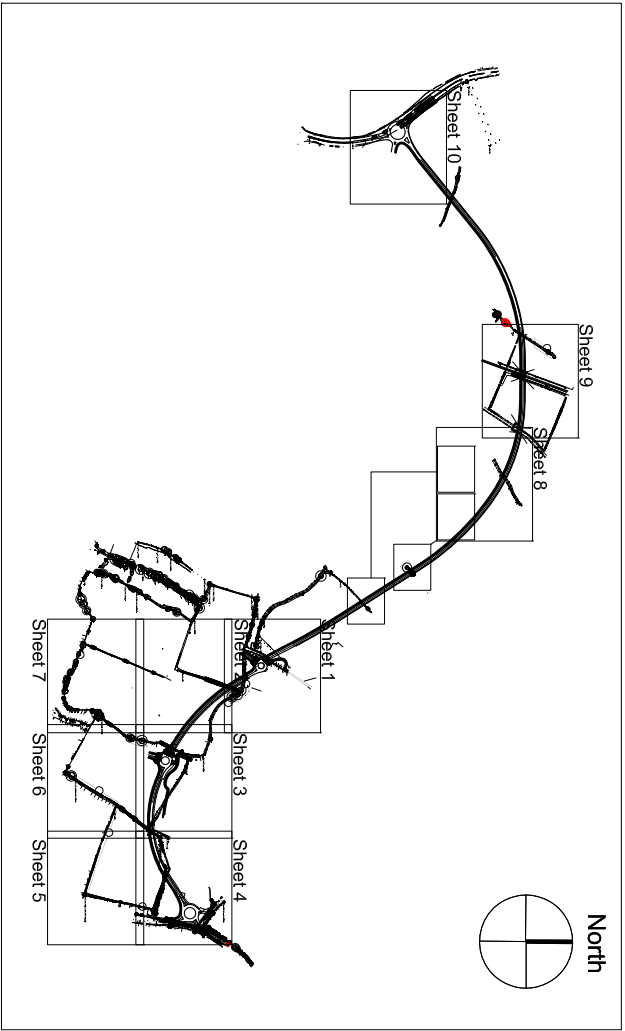

Quality & value of existing tree stock

R Category tree
C Category tree
A Category tree
B Category tree
C Category tree

Tree Protection Measures

Illustrated as an area equivalent to a circle. See Method Statement & Tree Protection Report Report: Appendix 1)

Tree Protection Barriers

Precautionary Area 1
Precautionary Area 2

Notes

Tree Protection Barriers - All barriers are to be erected prior to commencement of any works on site including demolition and ground works) and are to be retained throughout the development process. All barriers are to be left in place and constructed in accordance with BS 5837 (2005) Figure 2 - Protective Barriers. See Arboricultural Method Statement: Exclusion Zone. The construction exclusion zone is to remain unexcavated with storage of materials, machinery or equipment prohibited. No excavation or changes in land levels are to occur within the area unless agreed in writing by the local planning authority.

Ground Protection - Where the area to be protected is to be excavated at the edge of the work zone, pedestrian access ground protection must be in the form of a single thickness of scaffold board on top of a compressible layer such as geotextile, or a layer of straw or straw bales. See BS 5837 (2005) Figure 3 - Ground Protection. The underlying structure shall be installed prior to vehicles entering the site such as a geotextile (www.geotextile.co.uk). Where hard surfacing or structures are to be erected within the area the principles outlined within Precautionary Area 1 & 2 below must be observed.

The installation of garden boundary fencing, paths and wooden footbridges within the RPA's precautionary area must be in accordance with BS 5837 (2005) Figure 4 - Installation of Garden Boundary Fencing. All garden boundary fencing shall be tied by hand and fixed with a non-porous membrane before back filling with concrete. In filled and a new footbridge/pole excavated in position where larger roots are absent. See Arboricultural Method Statement clause 10.0 - Installation of Wooden Footbridges, Garden Fencing and Paths.

Precautionary Area 1 - Within the area hatched (hatched) precautionary measures must be observed to maintain the RPA's precautionary area. All trees within the area must be protected in accordance with BS 5837 (2005) Figure 5 - Precautionary Area 1. 

Excavation and Utilities - Utility or drainage runs should be designed not to encroach within the RPA or retained trees. In use in accordance with National Joint Utility Guidelines No. 10 and under arboricultural supervision. See Arboricultural Method Statement clause 6.0 - Excavation and Utilities.

Tree Works - All tree work are to be carried out in accordance with BS 3998 Recommendations for Tree Works (1989). 

Arboricultural Supervision - In order for tree and root protection measures to work effectively, all personnel associated with the demolition/construction process should be familiar with the tree protection and precautionary measures to be observed. It is the responsibility of the client to appoint an Arboricultural Consultant prior to commencement of works.

Tree Survey - The tree survey is to be carried out in accordance with BS 5837 (2005) Figure 6 - Tree Survey. 

Scale 1:500 **Date** April 08 **Drawn** AR **Revision** F.

Drawing No. f 607/TPP/107 **Project** LAND AT FELPHAM, BOGNOR REGIS, WEST SUSSEX

External References: BS 5837 (2005) Figure 6 - Tree Survey, BS 3998 Recommendations for Tree Works (1989), 

tree:fabrik 38a High Street, Alton, Hampshire GU34 1BD, T: 01420 593250, F: 01420 544243, E: alan@treefabrik.com

Project LAND AT FELPHAM, BOGNOR REGIS, WEST SUSSEX

Drawing TREE SURVEY & TREE PROTECTION PLAN (including TPO) SHEET 7 of 10

Scale 1:500 **Date** April 08 **Drawn** AR **Revision** F.

Drawing No. f 6