



THE LOOKOUT - The Beachcroft Hotel

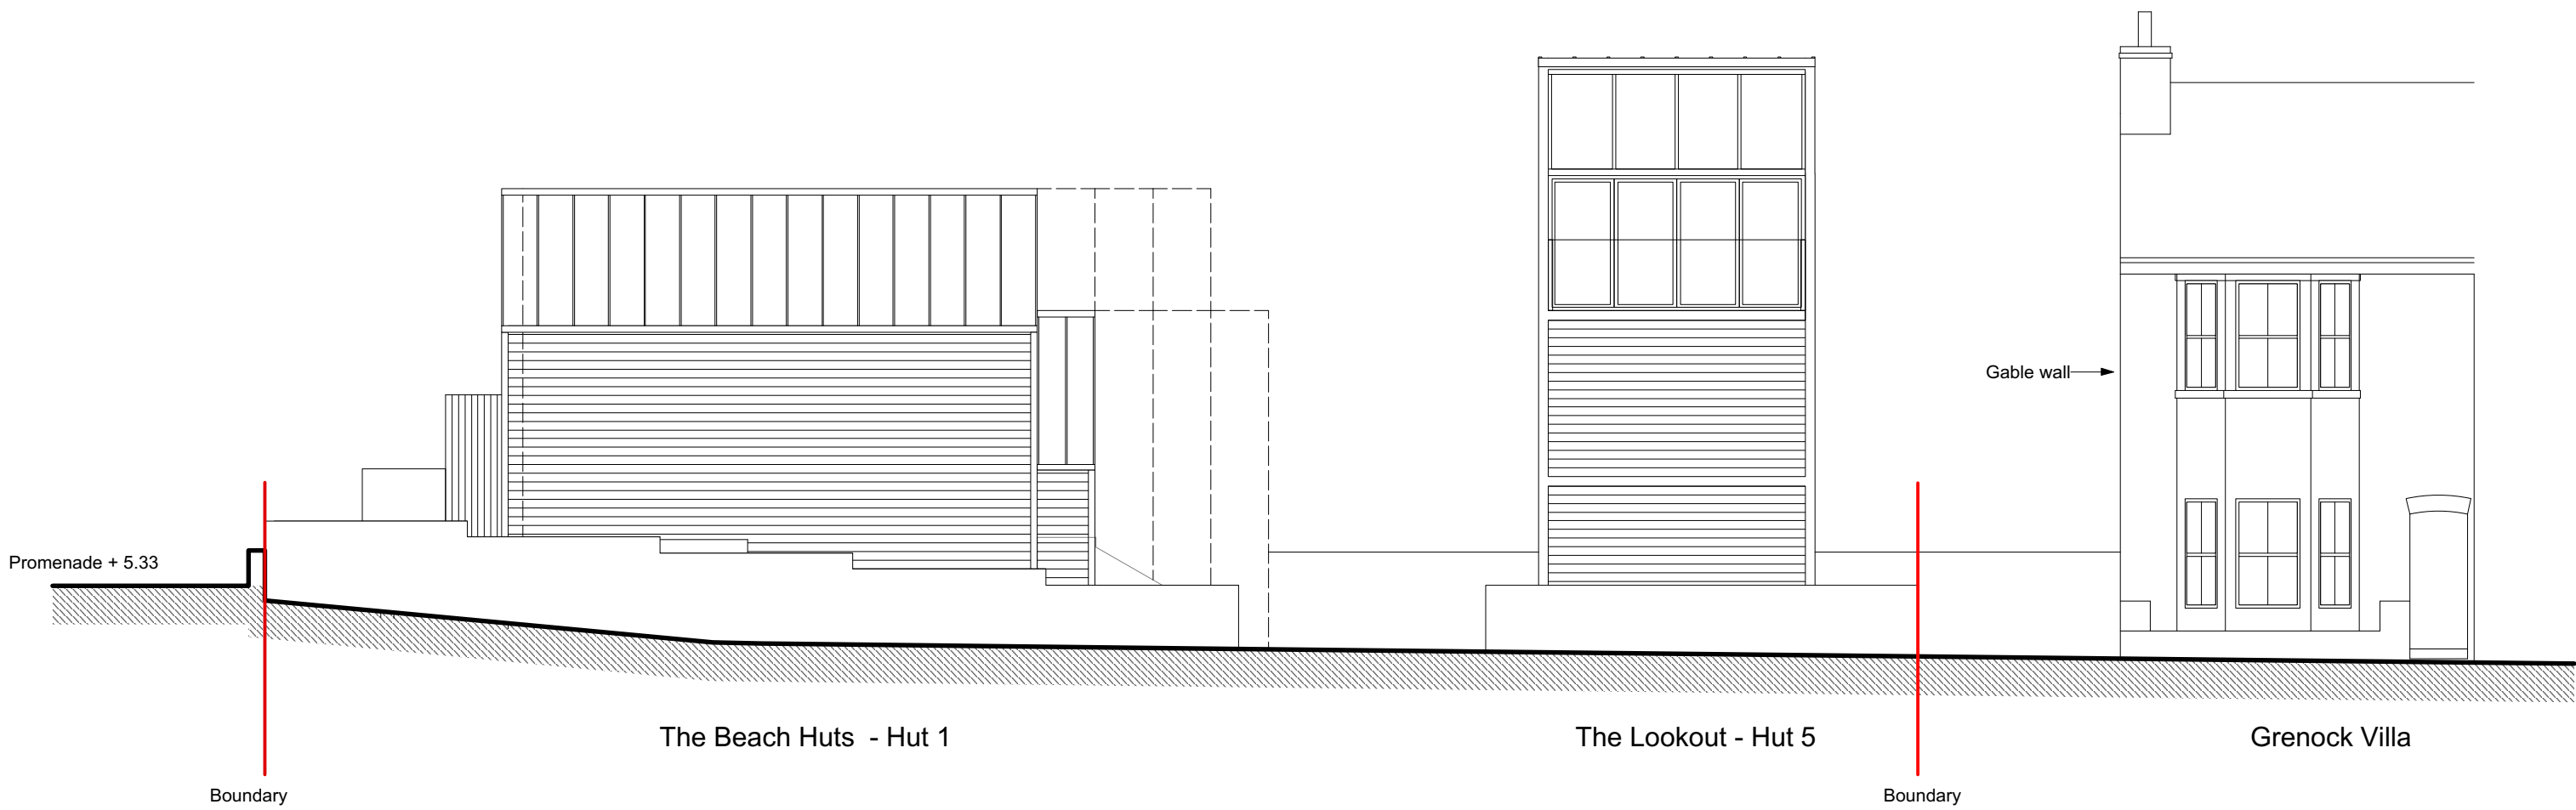

Street Scene

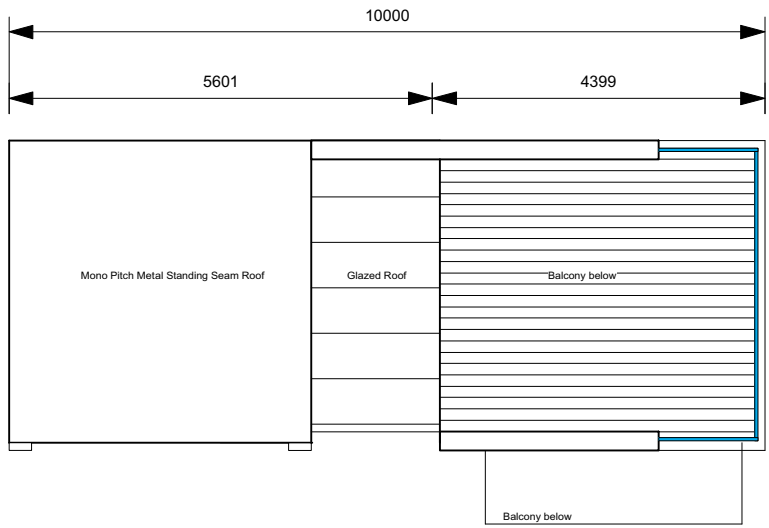

Roof Plan

