




THE LOOKOUT - The Beachcroft Hotel

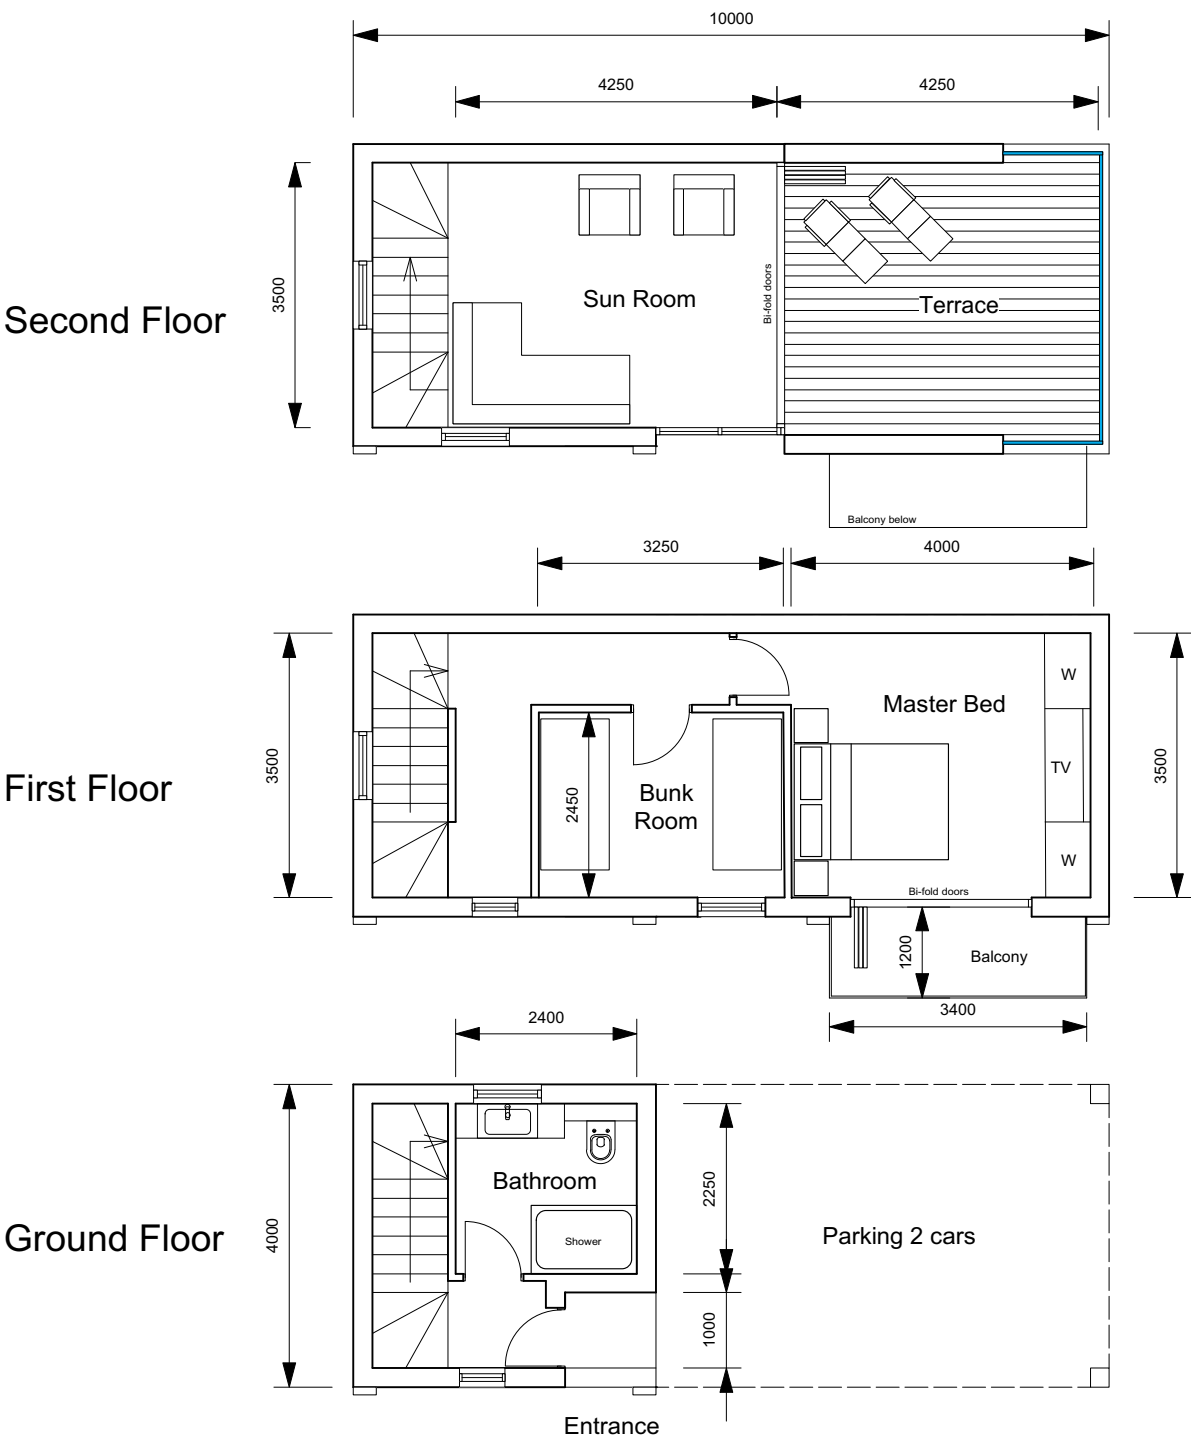

Floor Plans

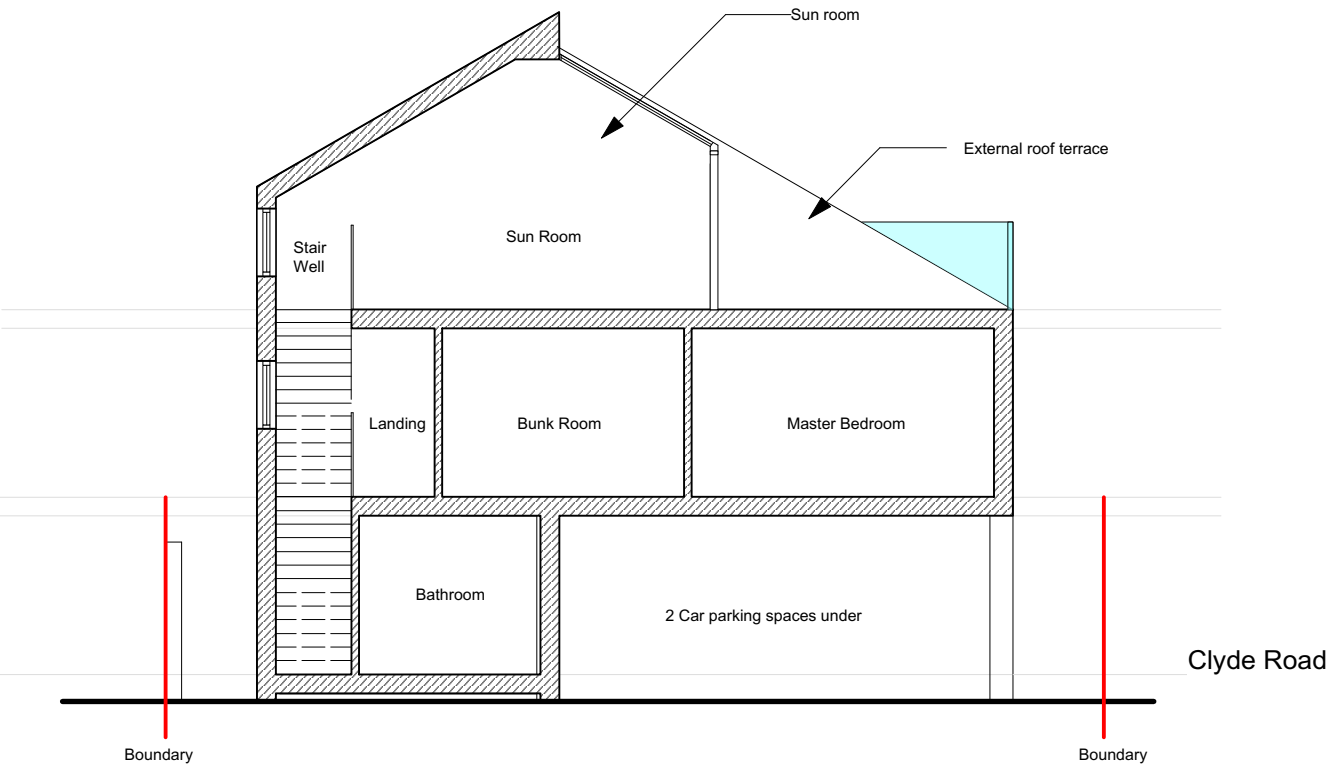


Section

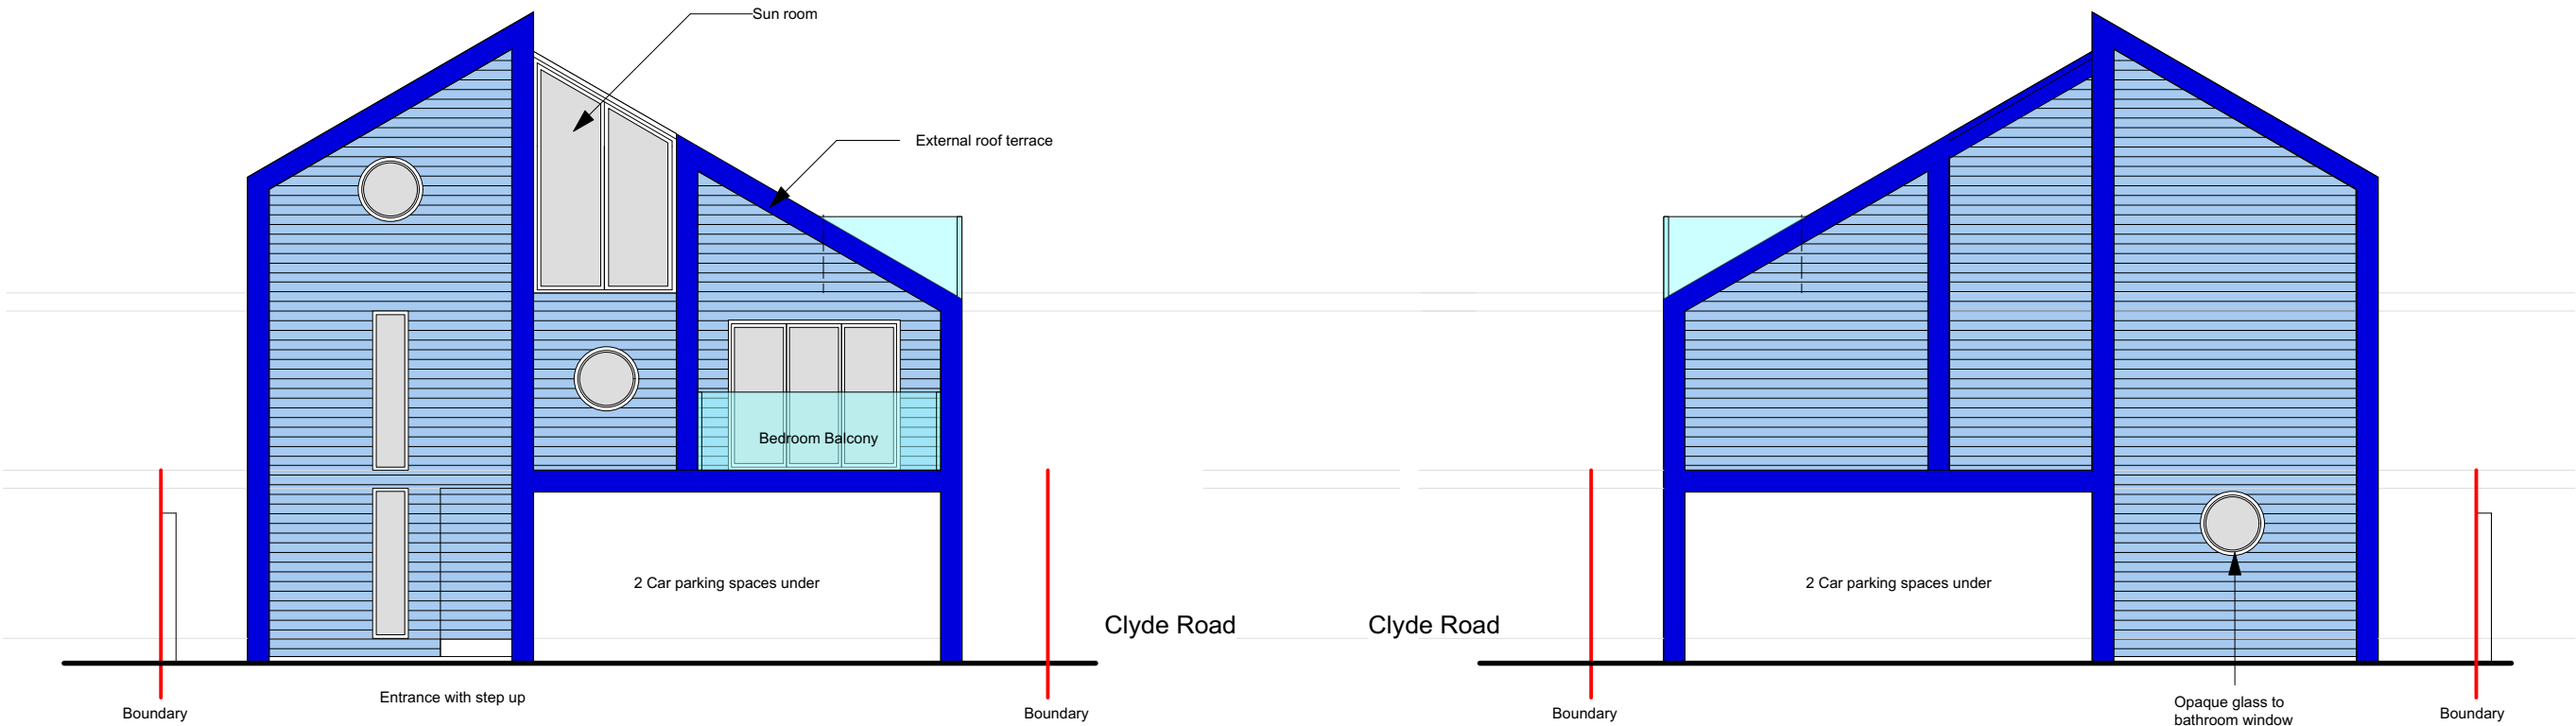

East Elevation

West Elevation

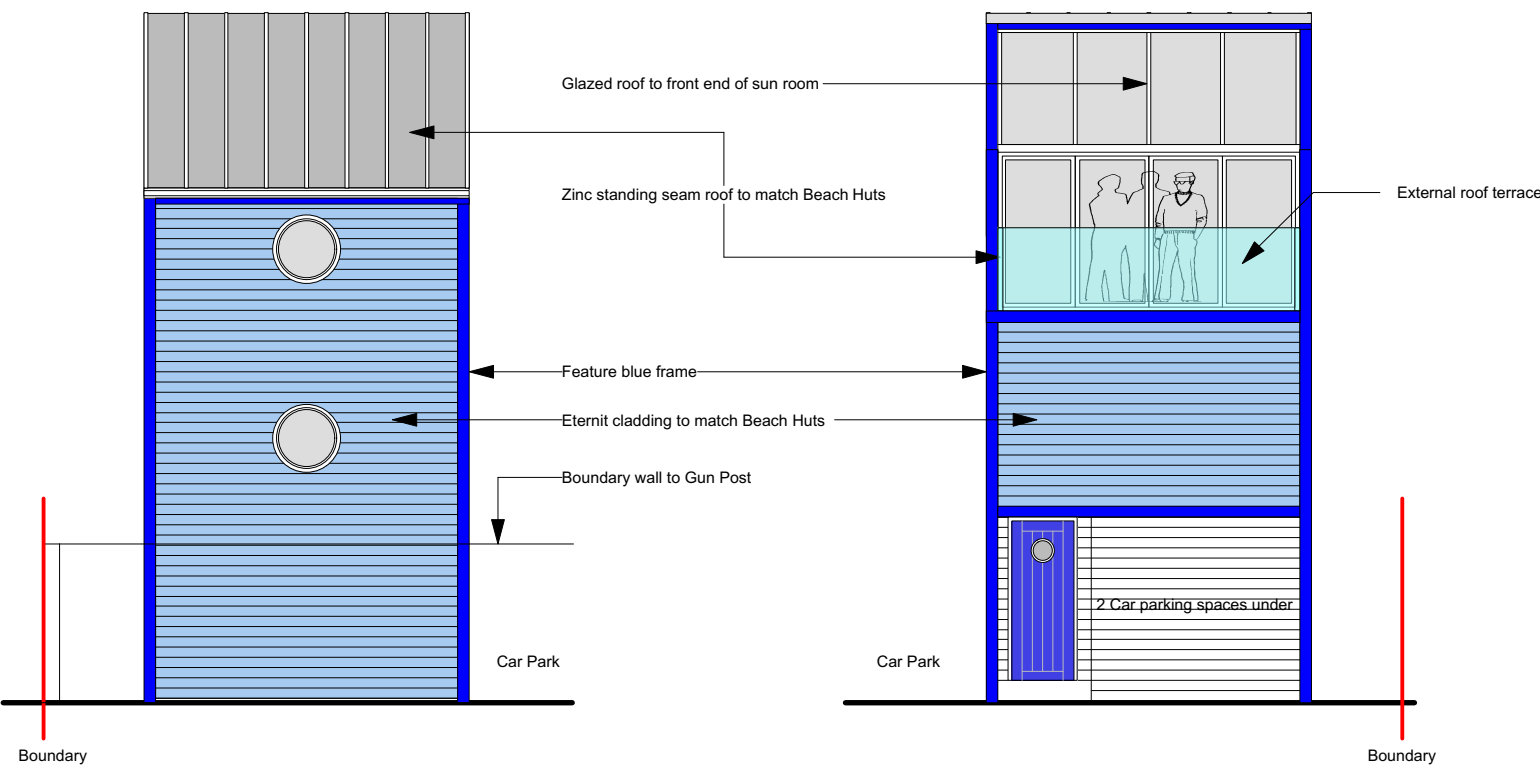

South Elevation

North Elevation

Elevations

