ARUN DISTRICT COUNCIL:FP/85/08/



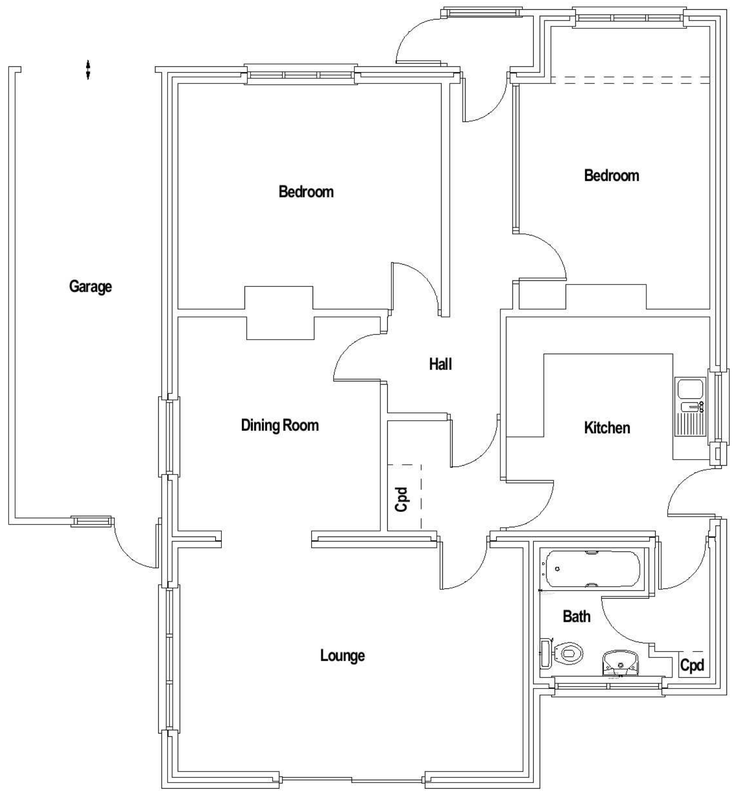

Existing Ground Floor Layout

Scale 1:50

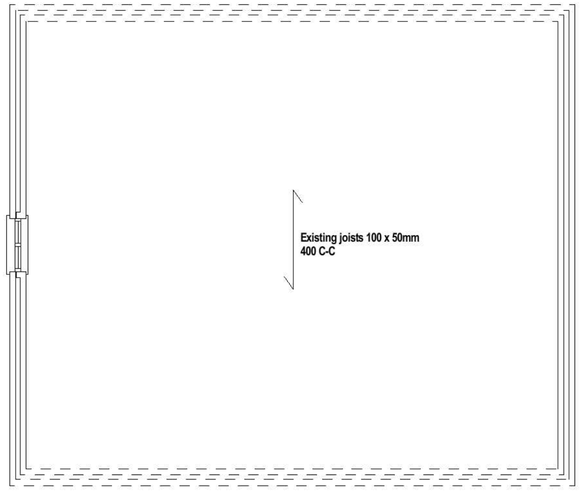

Existing Loft Layout

Scale 1:50

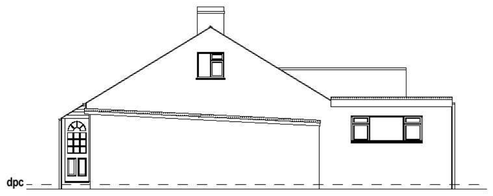

Existing East Elevation

Scale 1:100

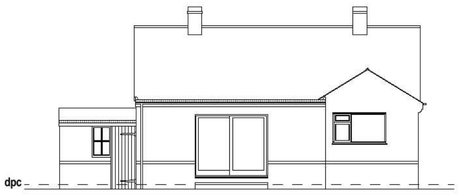

Existing North Elevation

Scale 1:100

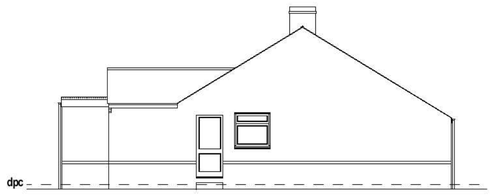

Existing West Elevation

Scale 1:100

Notes:

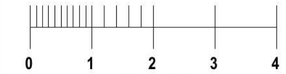

DRAWING TITLE:

Existing Layout Plans
& Elevations

© Copyright 2008

JOB TITLE:

Proposed Loft Conversion &
Dormer Extension
4 Halliwick Gardens
Felpham
Bognor Regis
West Sussex
PO22 7JE

CLIENT:

Mr Lee
4 Halliwick Gardens
Felpham
Bognor Regis
West Sussex
PO22 7JE

Arun Plans
www.arunplans.co.uk

SCALE:	DATE:
1:50, 1:100	April 2008
DRG No. 01a	Rev No.

PDF created with pdfFactory Pro trial version www.pdffactory.com