

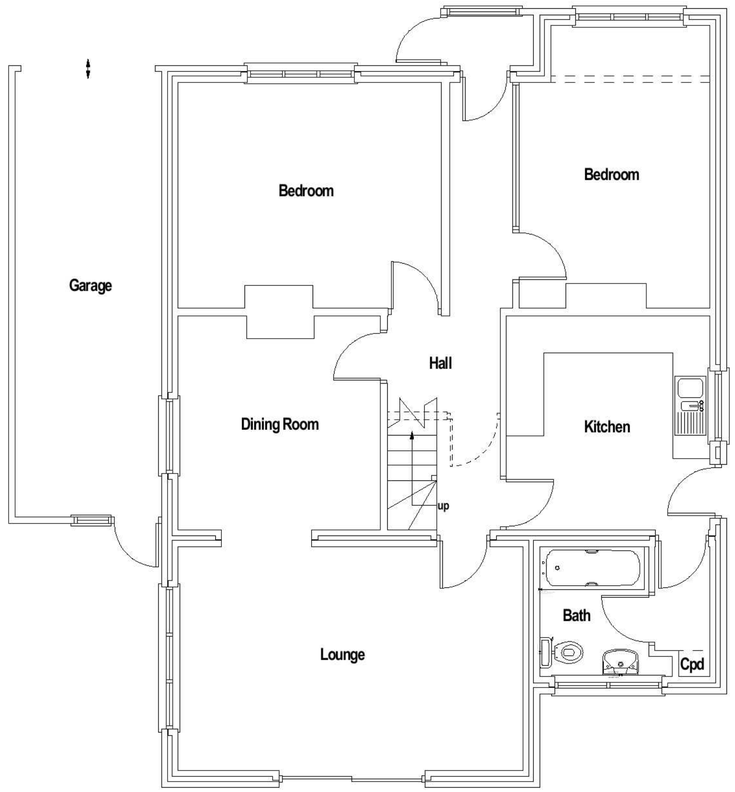

Proposed Ground Floor Layout

Scale 1:50

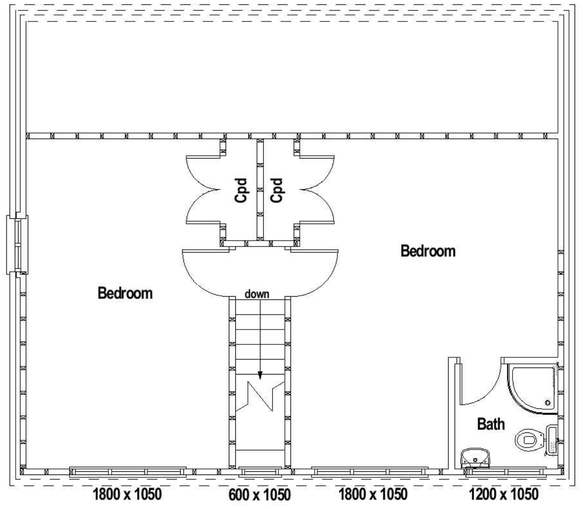

Proposed First Floor Layout

Scale 1:50

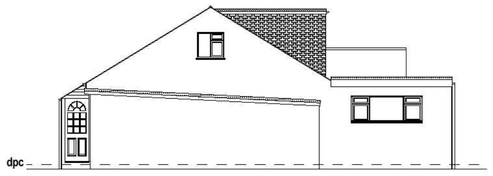

Proposed East Elevation

Scale 1:100



Proposed North Elevation

Scale 1:100

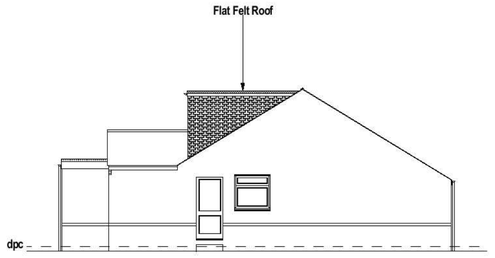

Proposed West Elevation

Scale 1:100

Notes:

0 1 2 3 4
Metres 1:50

DRAWING TITLE:

Proposed Layout Plans
& Elevations

© Copyright 2008

JOB TITLE:

Proposed Loft Conversion &
Dormer Extension
4 Halliwick Gardens
Felpham
Bognor Regis
West Sussex
PO22 7JE

CLIENT:

Mr Lee
4 Halliwick Gardens
Felpham
Bognor Regis
West Sussex
PO22 7JE

Arun Plans
www.arunplans.co.uk

SCALE:	DATE:
1:50, 1:100	April 2008
DRG No. 01b	Rev No.

PDF created with pdfFactory Pro trial version www.pdffactory.com