NOTES:
1. Do not scale this drawing. Use figured dimensions only, except for Planning purposes.
2. All dimensions must be checked on site by the contractor prior to commencement of work.
3. All construction details are indicative and are to be checked and confirmed on site and any divergence's are to be agreed with the Contract Administrator.

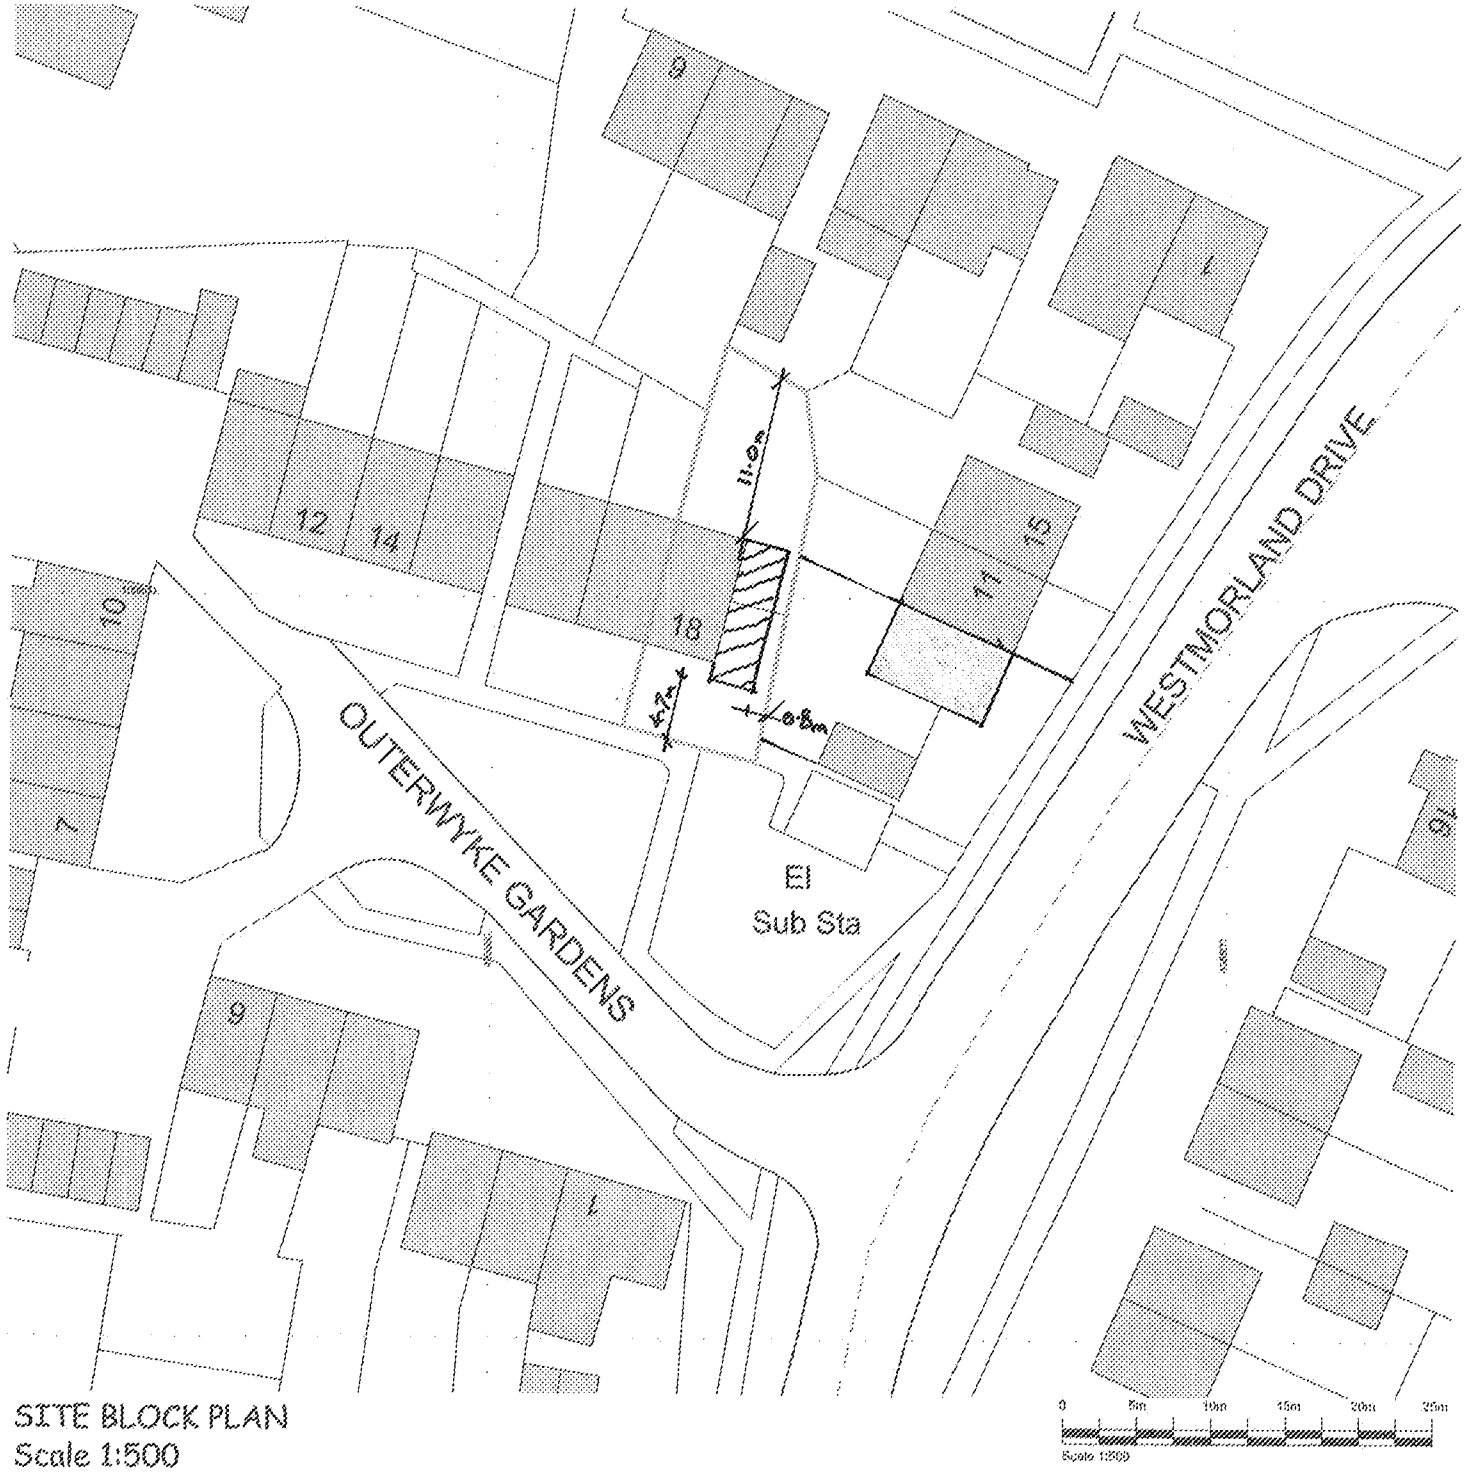

SITE BLOCK PLAN
Scale 1:500

Ordnance Survey, (c) Crown Copyright 2015. All rights reserved. Licence number 100032432

SITE LOCATION PLAN
Scale 1:1250

0m 10m 20m 30m 40m 50m
Scale 1:1250

Proposed Two Storey Side Extension
18 Outerwyke Gardens, Felpham, Bognor Regis, PO22 8LU

C.R. BARROW & ASSOCIATES LTD.
Structural & Architectural Technicians
Studio 1
Manor Nursery
Lagness Road
Chichester
West Sussex
PO20 1LJ
Tel: 01243 771158
Mobile: 07816 591480
E-Mail: chris.barrow@hotmail.co.uk

SITE LOCATION & BLOCK PLANS

NORTH

Scale	1:1250 - 1:500	Drawn By	ACB
Date	27/03/2015	Checked	CB

Drawing Number 1202 - 01 A

A

ARUN DISTRICT COUNCIL FP/85/15/HH