


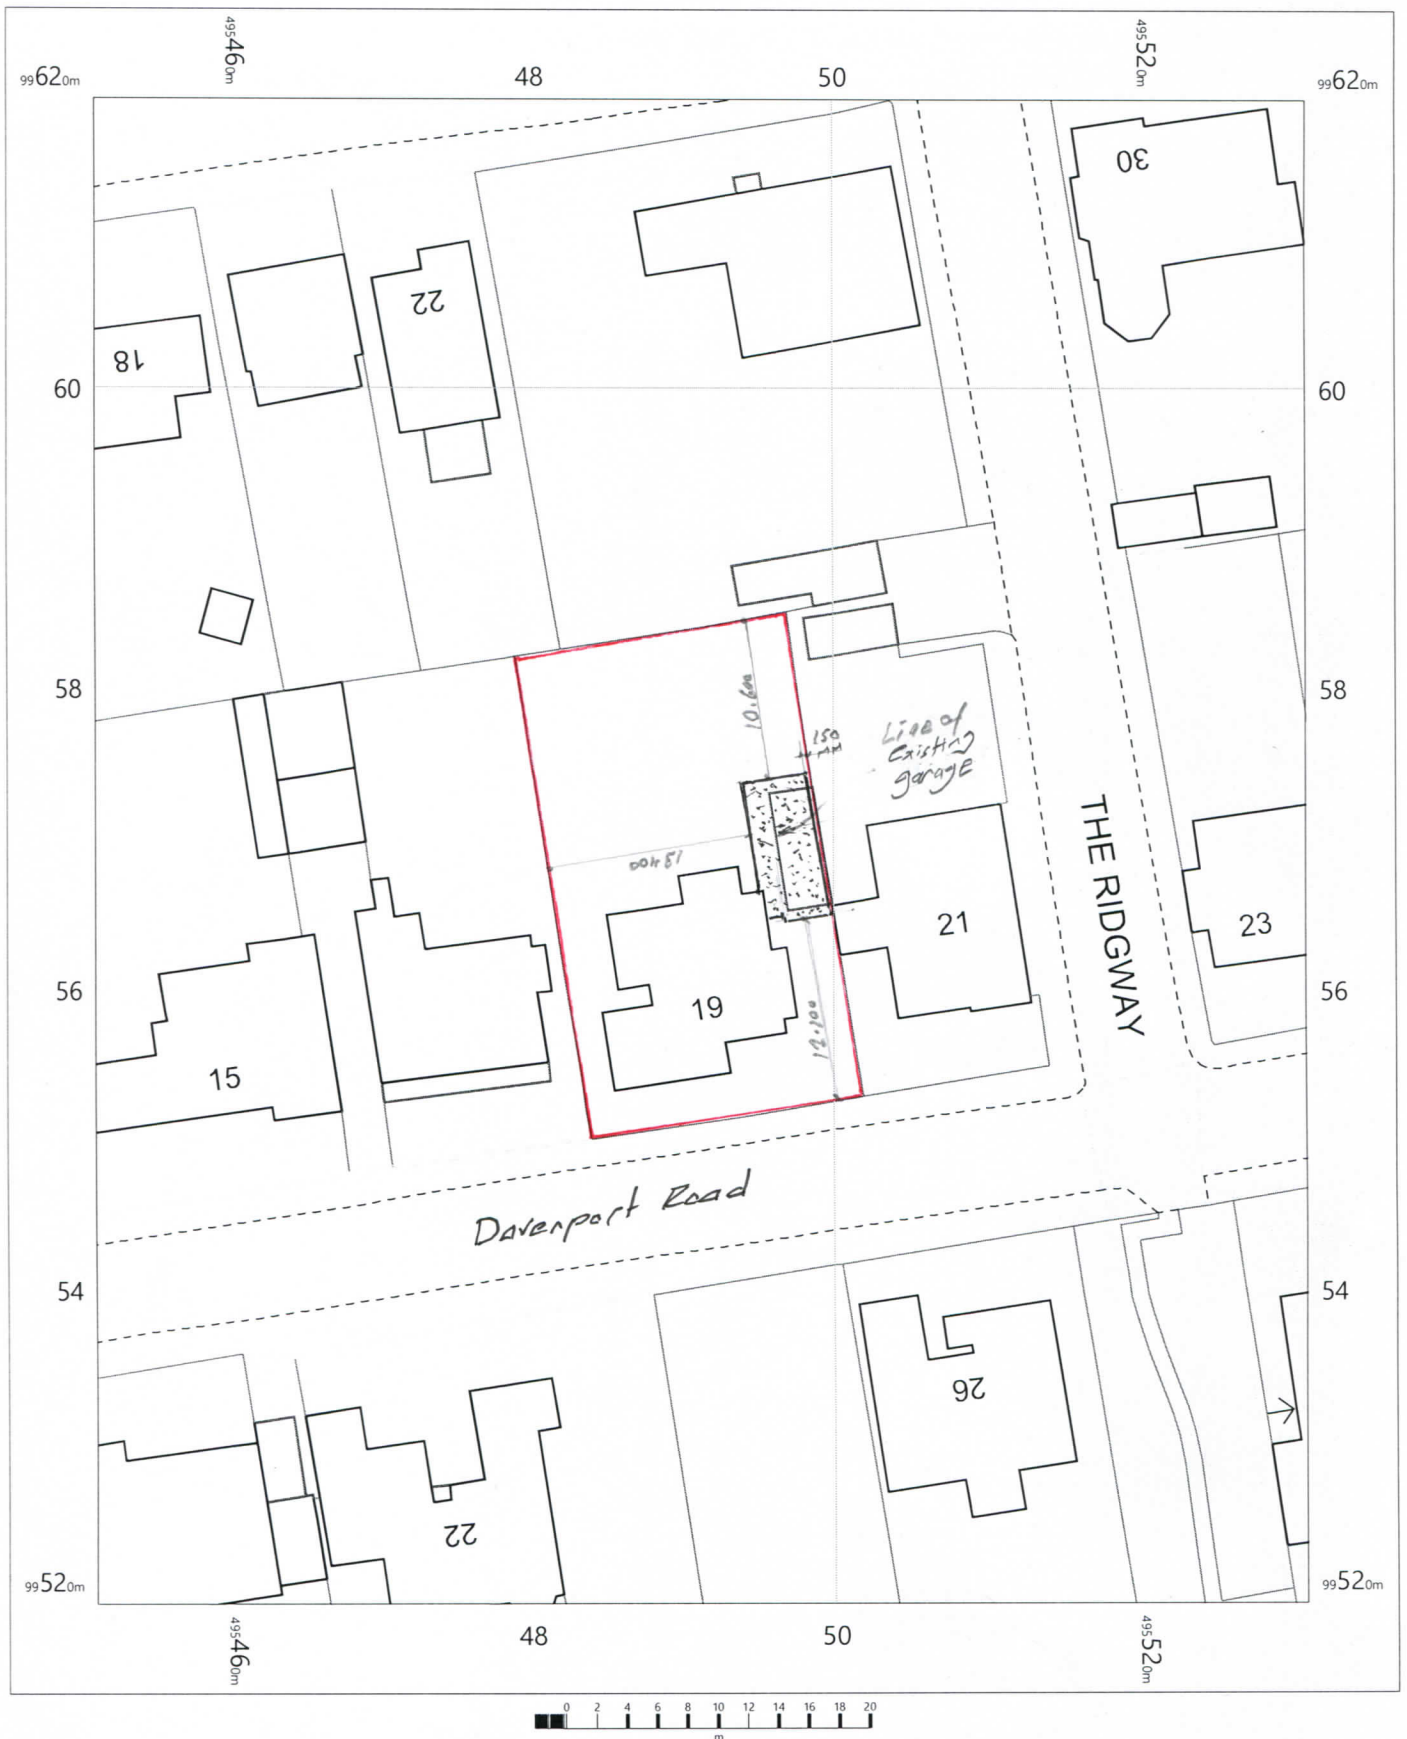

19 Davenport Road  
Bognor Regis  
West Sussex  
PO22 7JR

OS MasterMap 1250/2500/10000 scale  
Wednesday, November 22, 2017, ID: MDP-00672121  
[www.mapdataportal.co.uk](http://www.mapdataportal.co.uk)

1:500 scale print at A4, Centre: 495491 E, 99569 N

©Crown Copyright Ordnance Survey. Licence no. 100019980



**MAPS@**  
**Aworth**  
SURVEY CONSULTANTS