


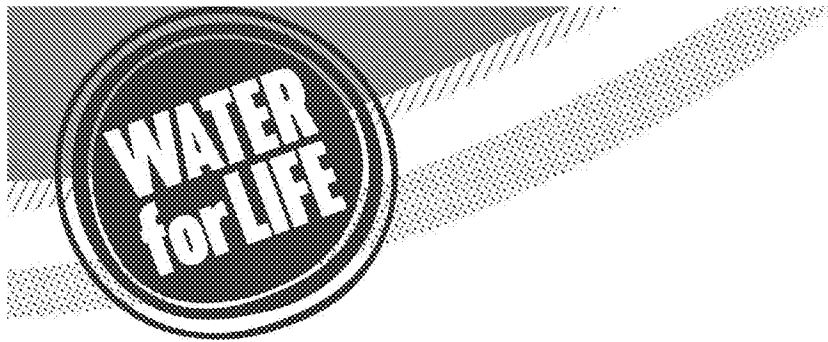

from
**Southern
Water** 

Planning and Development Services
Arun District Council
Arun Civic Centre
Maltravers Road
Littlehampton
West Sussex
BN17 5LF

Your ref

FP/85/19/DOC


Our ref

PLAN-027791

Date

03/05/2019

Contact

 

Dear Sirs,

Proposal: Approval of details reserved by condition imposed under ref FP/166/09/ relating to Condition No. 2 materials & finishes, No. 3 NEAP, ball stop fencing & hardsurfacing and No. 5 foul & surface water sewerage.

Site: Felpham Communtiy Hall, Meaden Way, Felpham, PO22 8EW.

FP/85/19/DOC

Thank you for your letter of 17/04/2019

Southern Water would not recommend discharge of condition 5 until such time any diversion proposals (under Section 185) has been agreed and approved by Southern Water before implementing on site.

Southern Water would have no comments to make with regards to other condition being subject of consultation.


The comments in our response dated on 03/12/2009 remain unchanged and valid.

Yours sincerely,



Luis Silva
Developer Services

SOUTHERN WATER

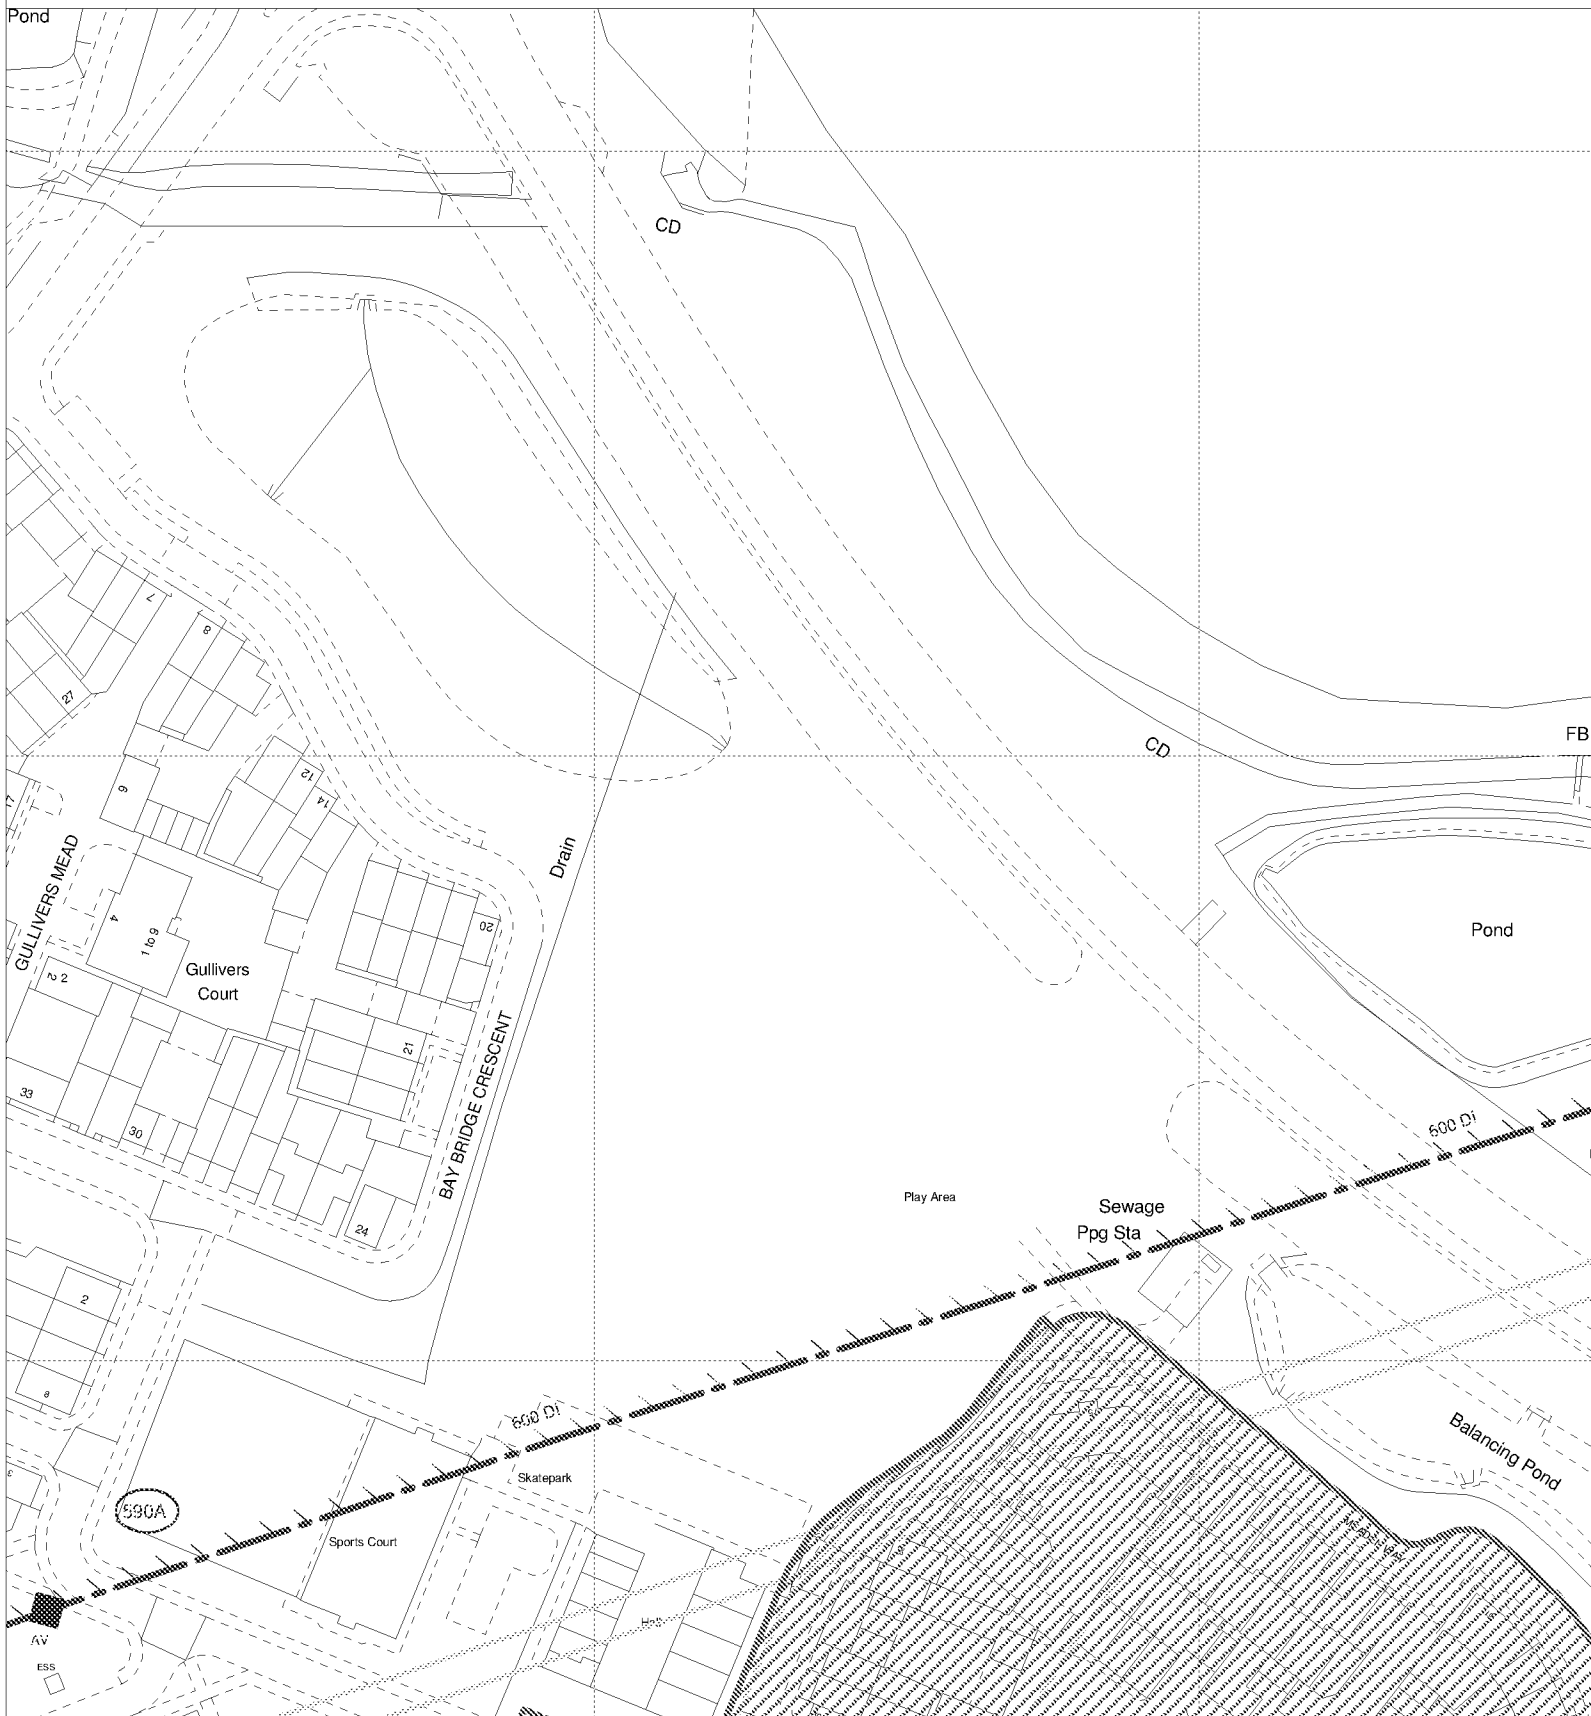

The positions of pipes shown on this plan are believed to be correct, but Southern Water Services Ltd accept no responsibility in the event of inaccuracy. The actual positions should be determined on site.

Based upon Ordnance Survey Digital Data with the permission of the controller of H.M.S.O. Crown Copyright Reserved Licence No. WU 298530

O.S. REF: SU9501SE

Scale: 1:1250

Screen Print

ARUN DISTRICT COUNCIL FP/85/19/DOC

WARNING: BAC pipes are constructed of Banded Asbestos Cement

WARNING: Unknown (HOK) materials may include Banded Asbestos Cement



Printed By: chandne

Date: 30-4-2019

Southern Water MapGuide Browser

Requested By:

N