


SITE LOCATION SCALE 1:1250

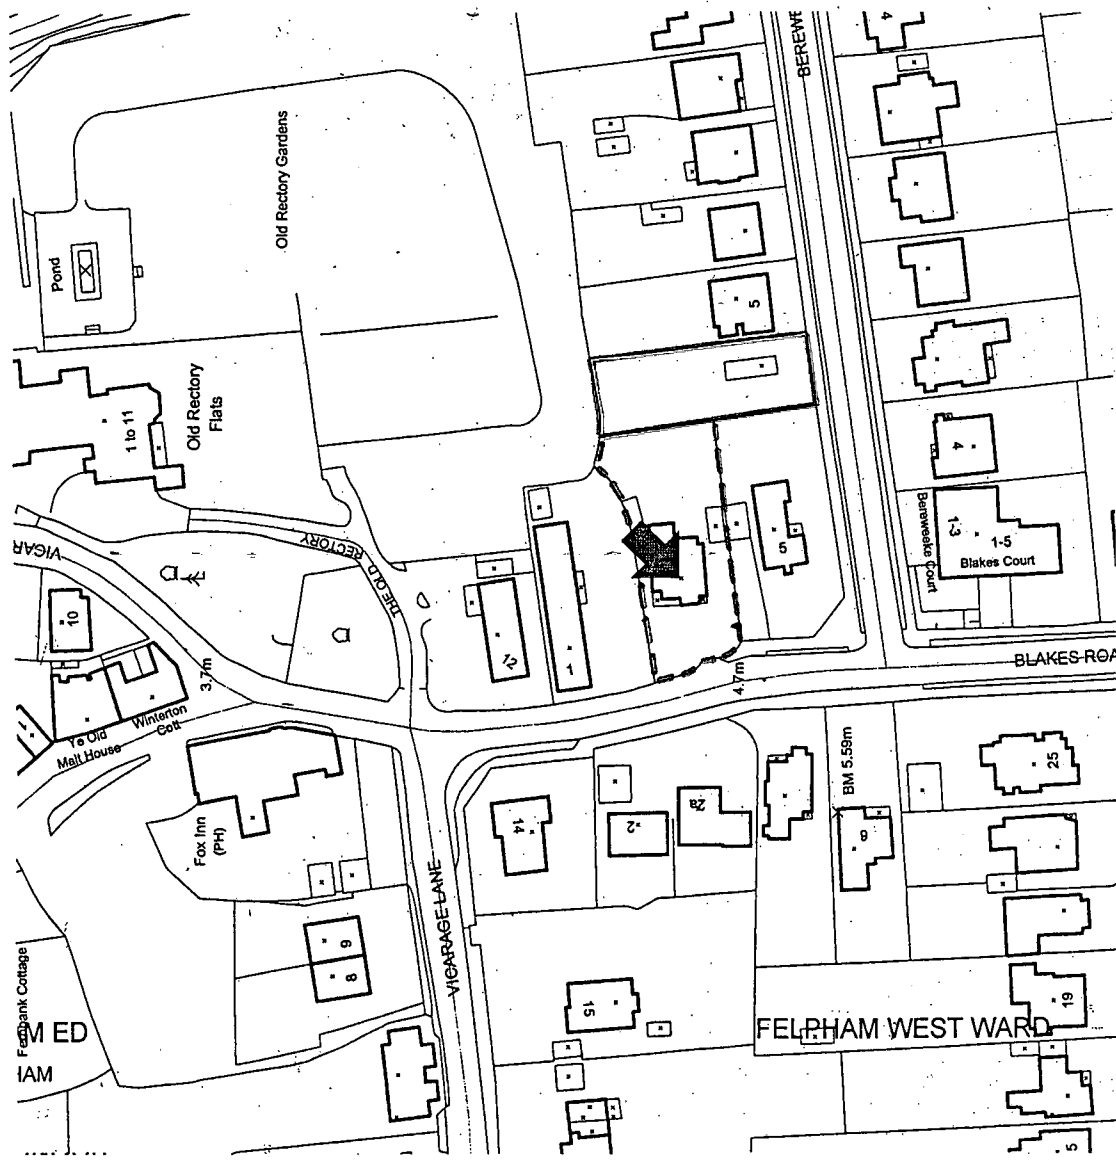

OUTLINE APPLICATION FOR SINGLE DETACHED DWELLING

FOR MRS J AINGER AND MRS G WOOLSTON


LAND TO WEST OF 3 BLAKES ROAD FRONTING
ONTO BEREWEEKE ROAD
FELPHAM

ARUN DISTRICT COUNCIL

No.	FP	86	06
RECEIVED			
4.4.06			

ANTHONY GREENWOOD ASSOCIATES LTD
94 THE STREET
RUSTINGTON BN16 3NJ

01903 859110

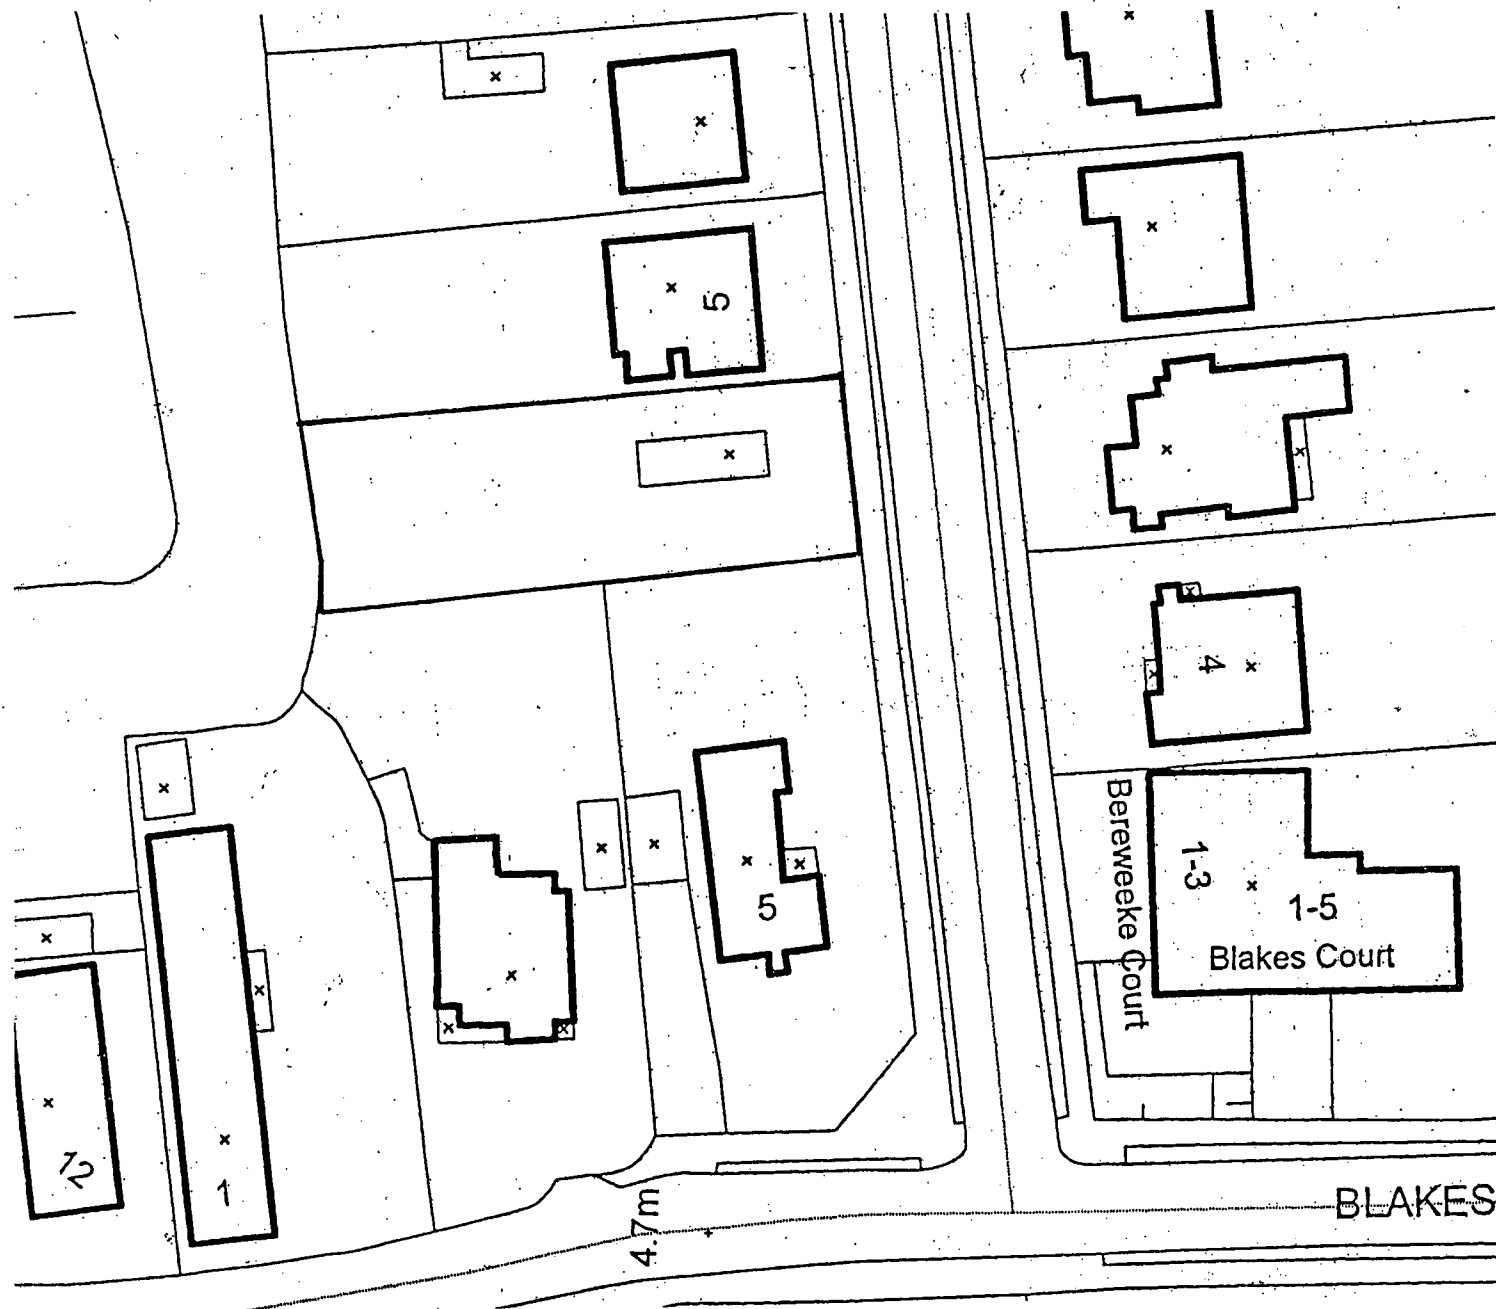

BLOCK PLAN SCALE 1:500