


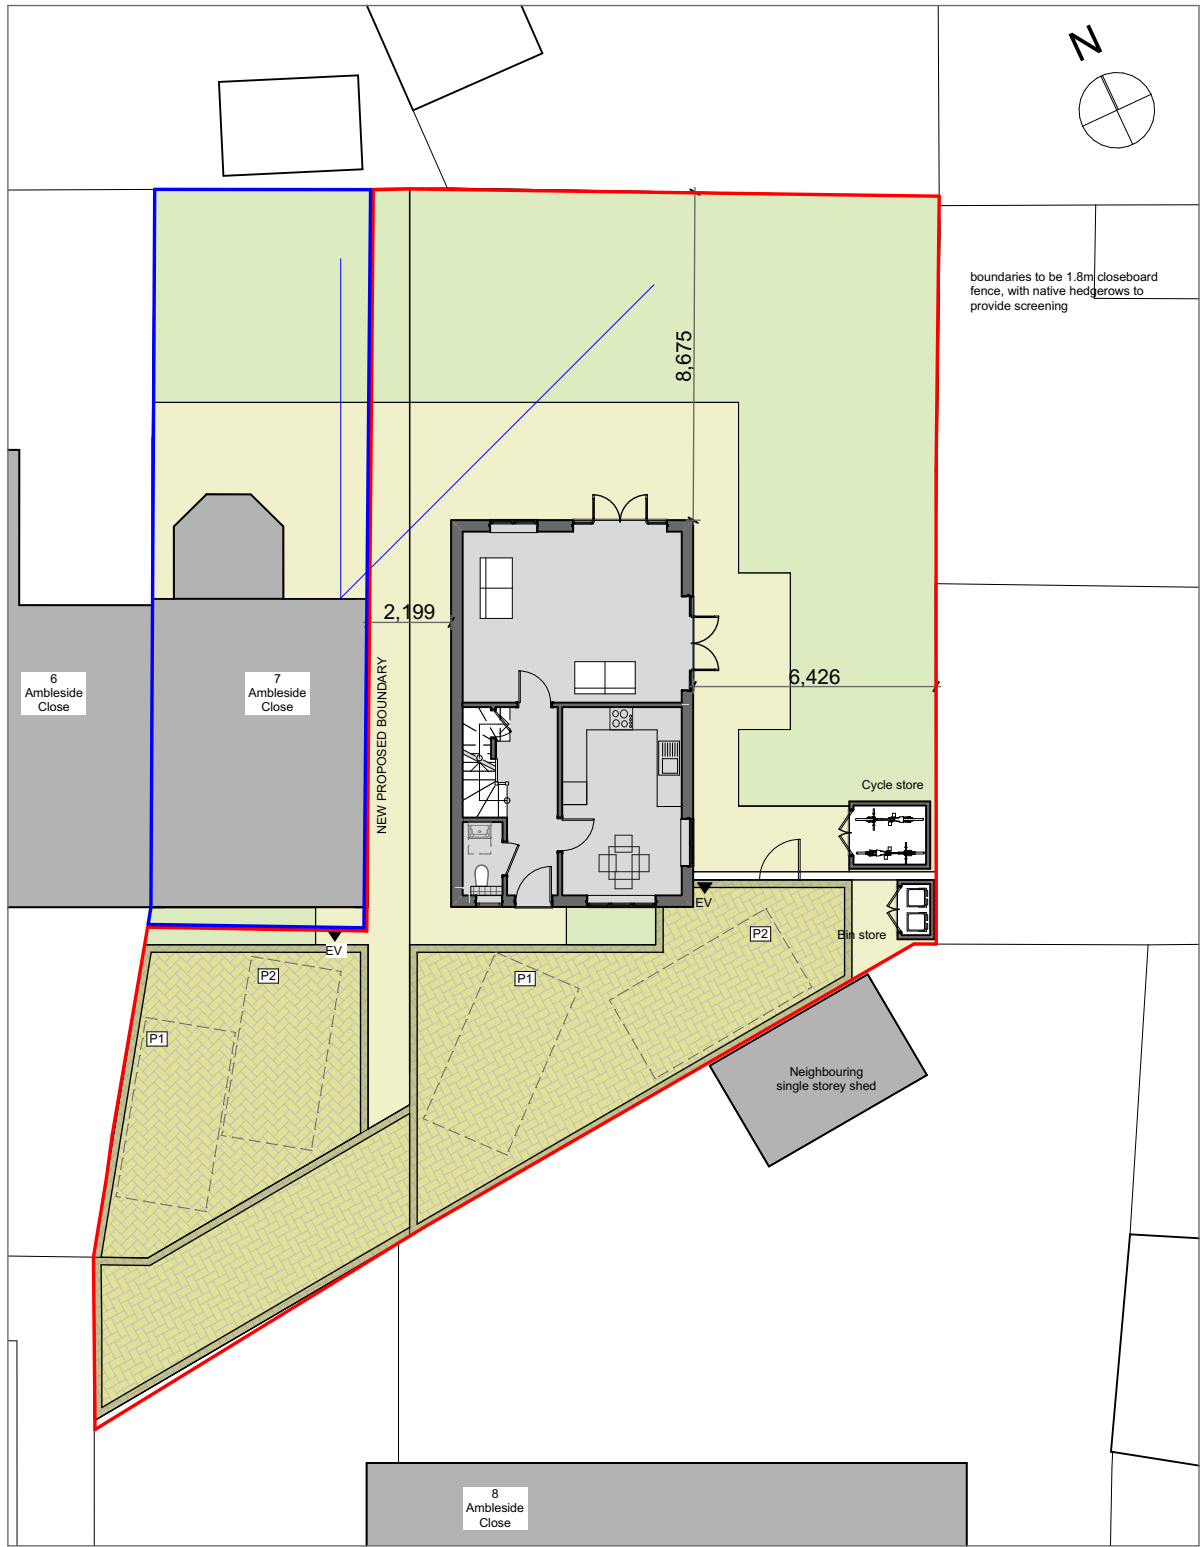

Site Layout - Proposed | 1:200@A3



Indicative 3D view | Front



Indicative 3D view | Rear



PROPOSED SITE LAYOUT & MASSING

CLOUD9 DESIGN STUDIO (M): 07792 379302 (E) rudi.design.co@gmail.com (W) cloud9designstudio.co.uk		
Project/Address	New Build Dwelling 7 Ambleside Close Felpham	Drawing Drawing Name Scale Date
Client	Carolynn Bottomley	Proposed Site Layout 4000_PL_002.1 As shown @ A3 July 2020
Drawn By Ian		
Note: these drawings are prepared for building regulations purposes only		