

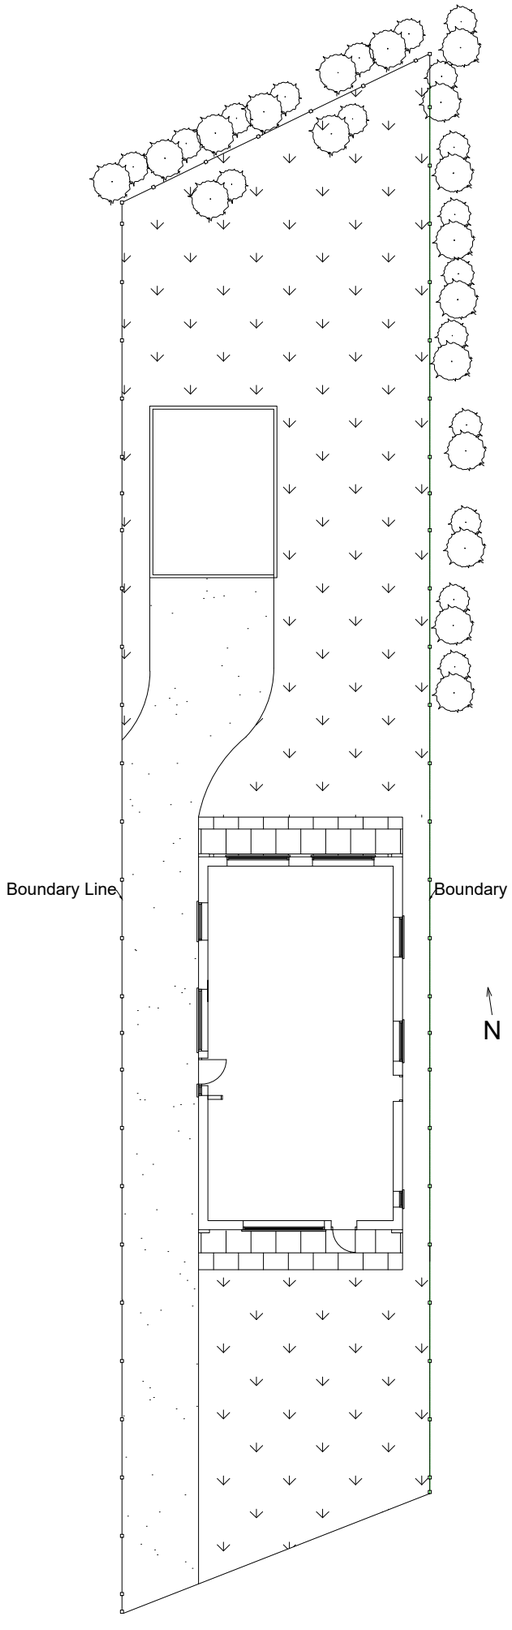


EXISTING SITE PLAN

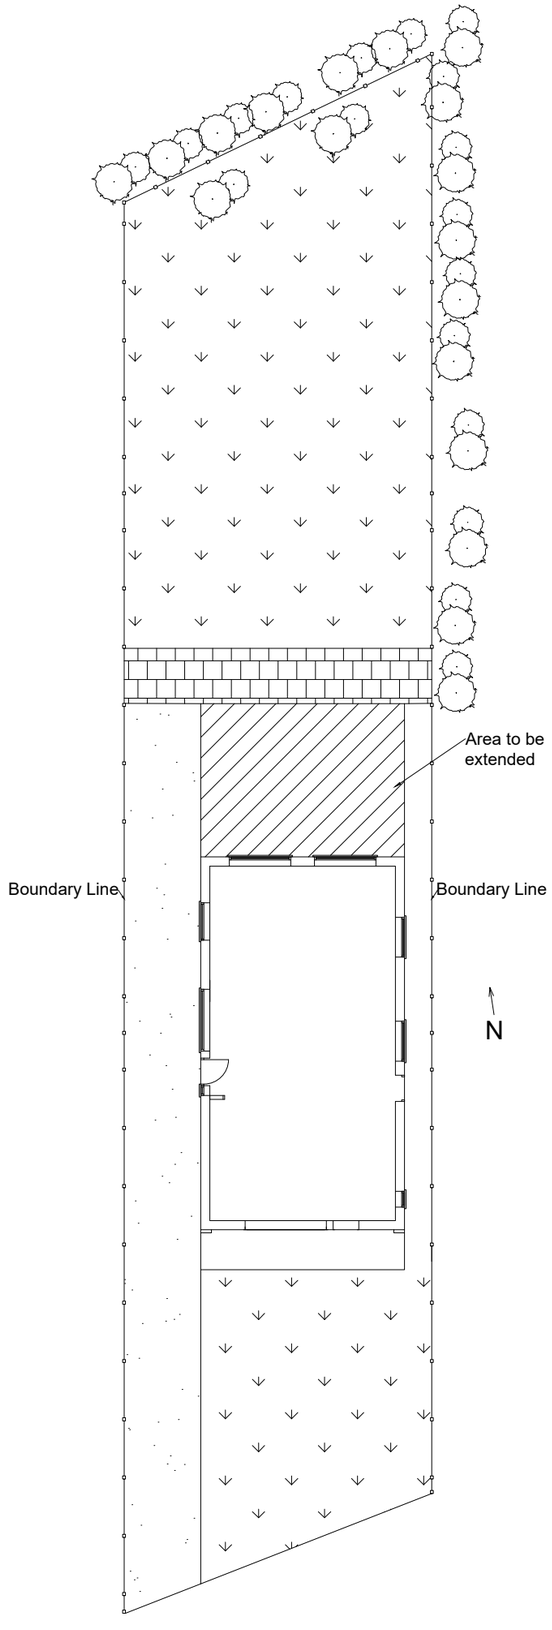

PROPOSED SITE PLAN

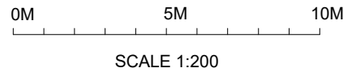

SCALE 1:200

This drawing is for the purpose of planning and building control. Do not scale from this drawing for construction. The builder is responsible for checking on site all dimensions and relevant information prior to the commencement of work

PLAN2BUILDSUSSEX.CO.UK

Mr.L.Aquilina
32 Ley Road, Felpham,
West Sussex PO22 7HU
SITE PLANS
A3 PAPER
Date: May 2024 Scale 1:200 Dwg.no. SP. 01

ARUN DISTRICT COUNCIL FP/87/24/HH