
ARUN DISTRICT COUNCIL FP/87/24/HH

# BLOCK PLAN 32 LEY ROAD FELPHAM

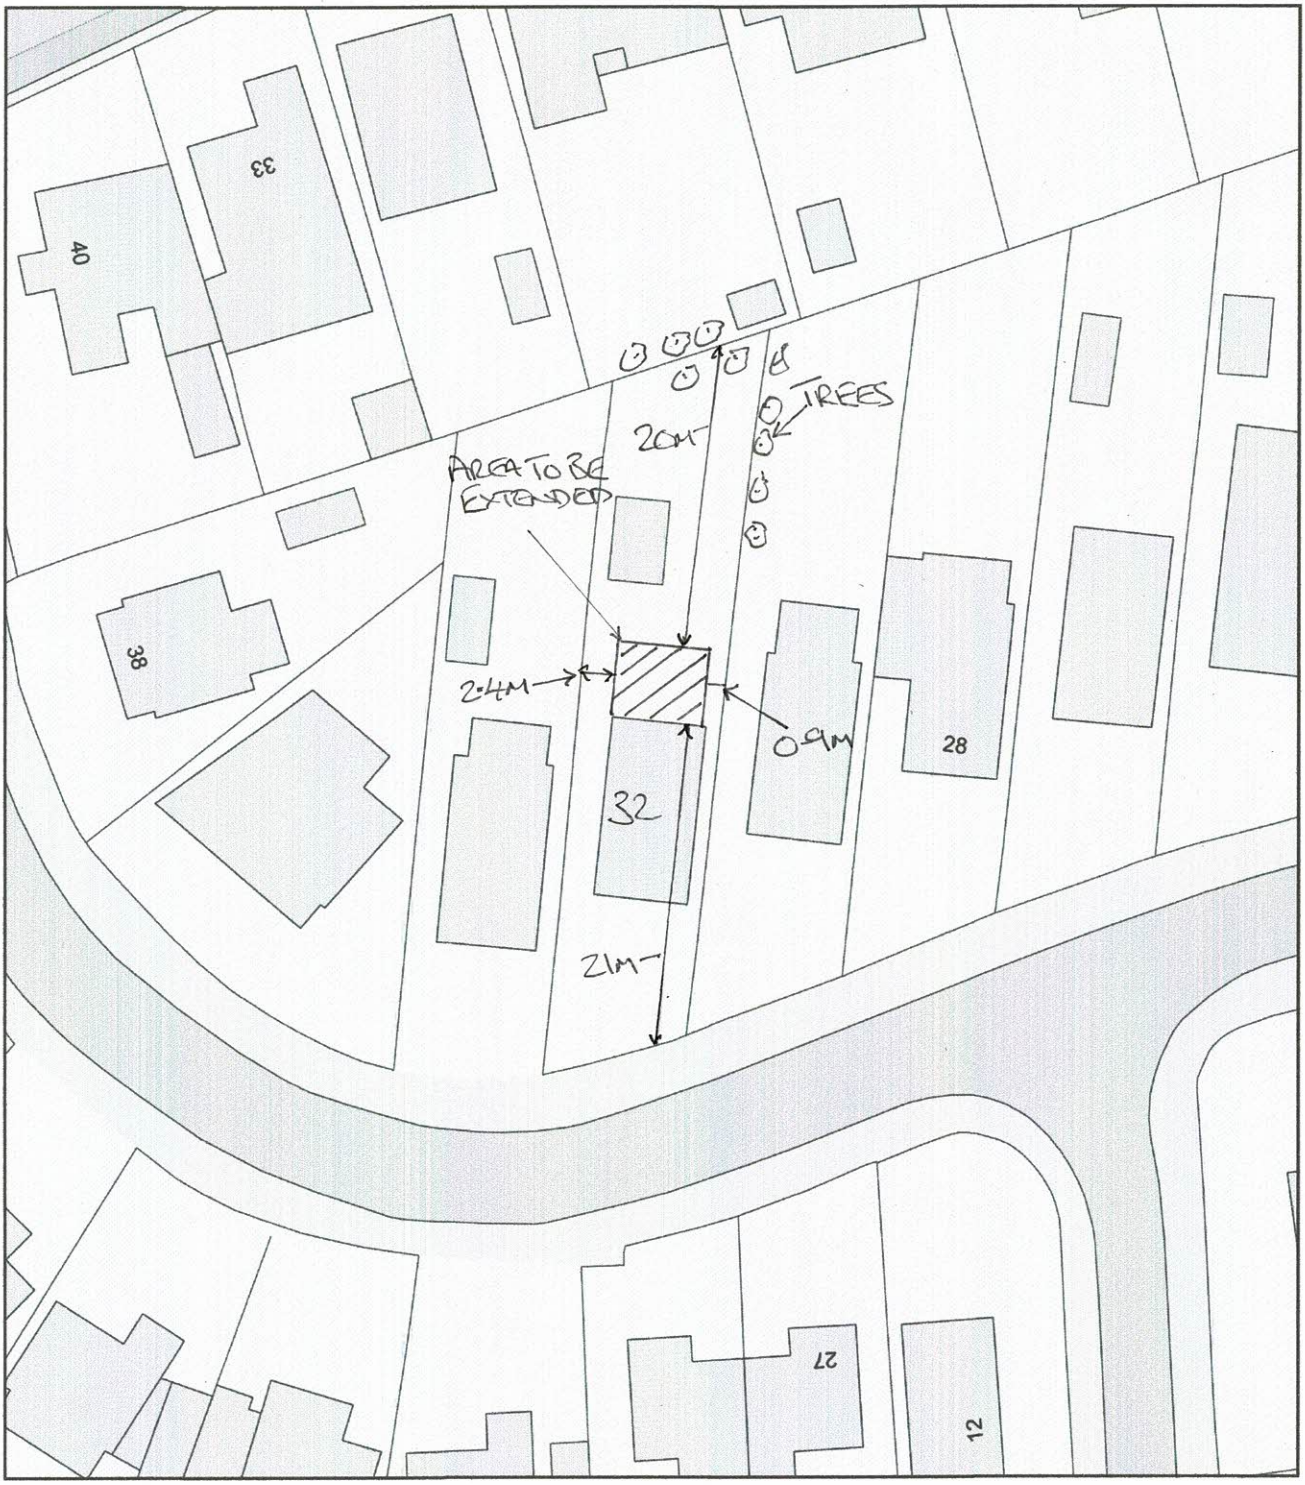


0 20
Metres

N

ReQuestaPlan

Plan Produced for: MRS. D.AQUILINA

Date Produced: 27 May 2024

Plan Reference Number: TQRQM24148115433887

Scale: 1:500 @ A4

© Crown copyright and database rights 2023 OS 100042766