




New vaulted roof structure and support to be in accordance with the structural engineers design and calculations.

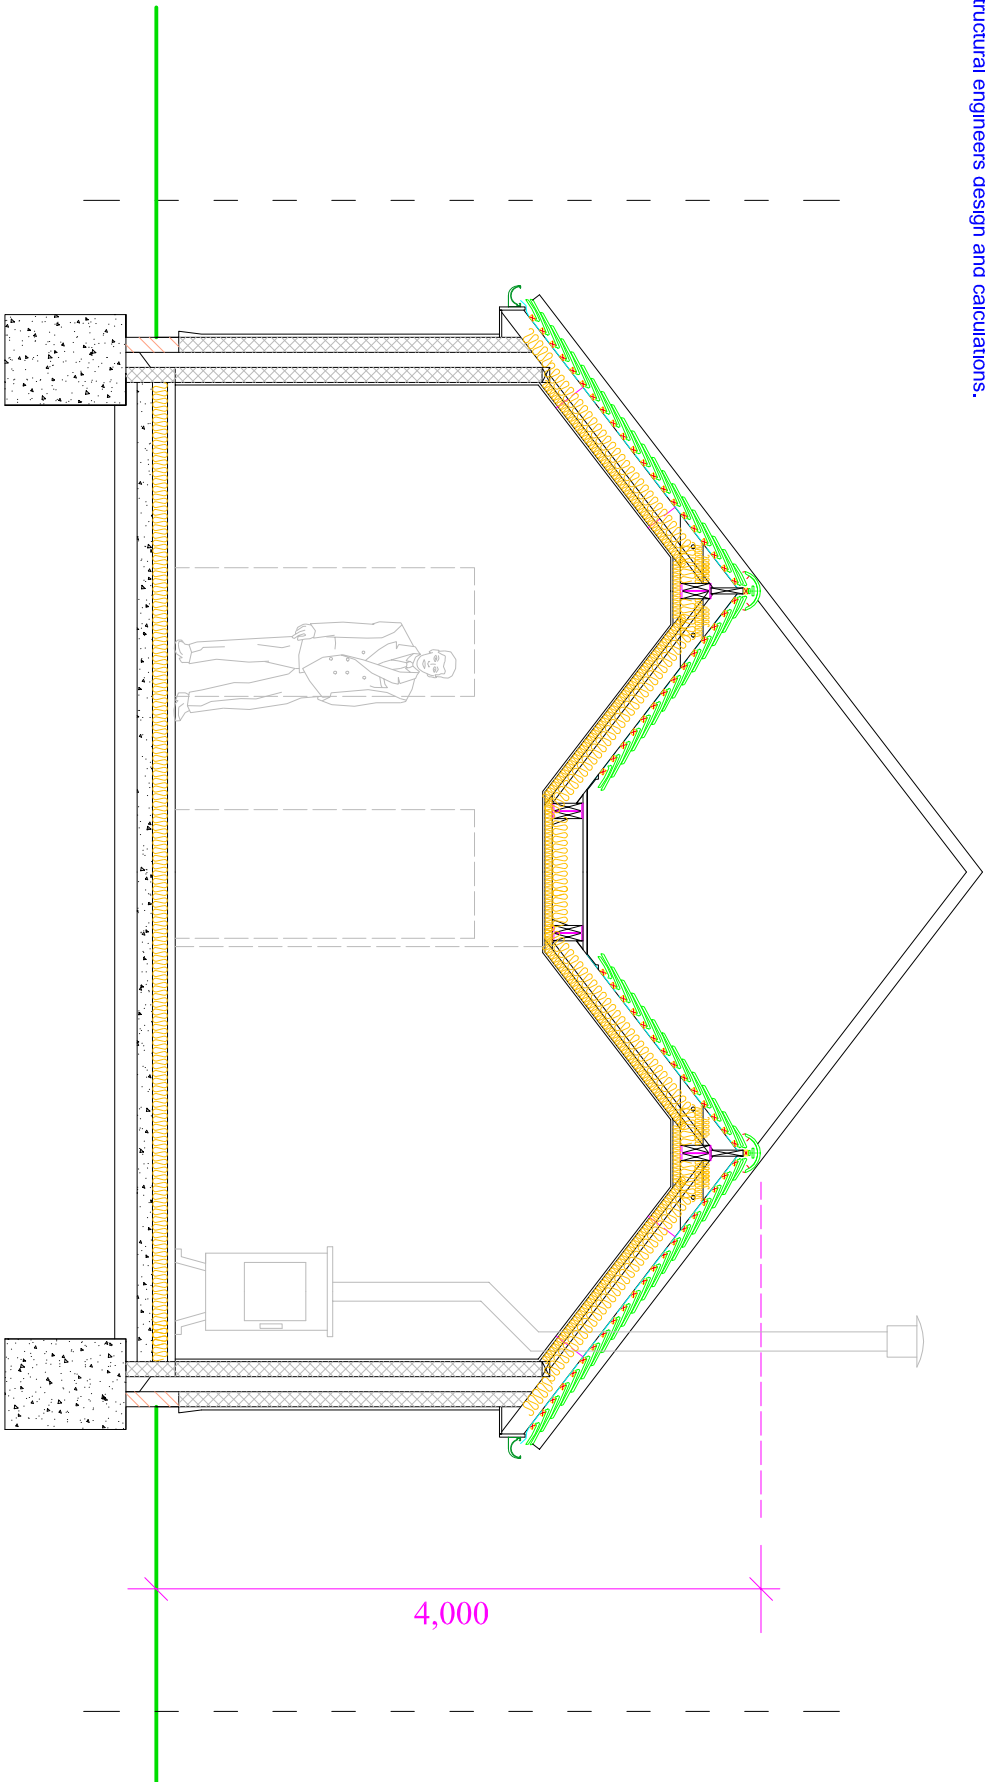

Foundations to be a minimum of 1.00 metre below ground level with the final size and depth to suit size and conditions, proximity of trees and drains.

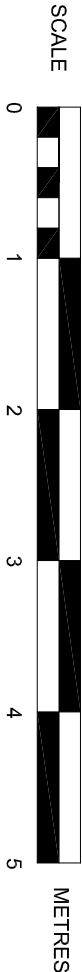

PROPOSED CROSS SECTION 'AA'

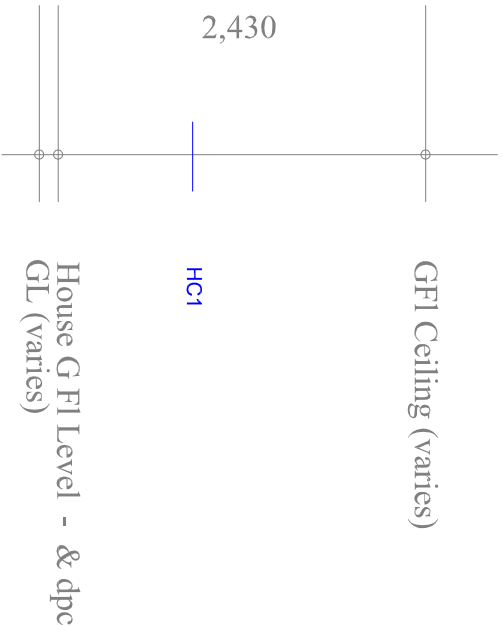

Scale 1:50 on A3