


Drawn by:	LMH	Checked by:	
Date:	JAN'13		
© This drawing and the works depicted contains information that is the copyright of Carlton Design Partnership Ltd. The drawing may also contain copyrighted information of third parties. This drawing or part thereof may not be reproduced, re-used or altered except with the written permission of the originator. No liability will be accepted for amendments made by third parties. Scaled measurements must not be taken from this drawing. Any discrepancy or disparity must be notified to the originator in writing. The drawing may contain Ordnance Survey Data that is subject to Crown Copyright. All Rights reserved.			
Revisions			
Rev	Date	Drawn	Checked
A.	07.02.13	CMI	
SITE BLOCKS UPDATED IN LINE WITH CURRENT RANGE.			

Legend

- Application Boundary.
- Ownership Boundary.
- Currently Approved Footprint.

PRELIMINARY

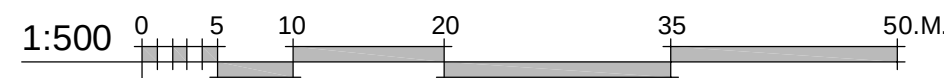

Project:
FELPHAM
WEST SUSSEX

Drawing Title:
PHASE 5.A RE-PLAN.
SITE LAYOUT / APPROVED OVERLAY.



carlton
design partnership
142 (020 8071 9402)
carlton design partnership ltd registered office 7 may 1st ONE CHICHESTER RD BR 142
Scale: 1:500 @ A1
Drg No: PLAN-LAY/AO/PH5.A/121114 Rev: A