

Proposed Street Scene. C-C.



Proposed Street Scene. D-D.



Proposed Street Scene. D-D. Extract. 1:100.


PRELIMINARY

Project:
FELPHAM,
WEST SUSSEX.
PHASE 5.A, REPLAN.

Drawing Title:
INDICATIVE STREET SCENES.
SHEET 2 of 2.



carlton
design partnership

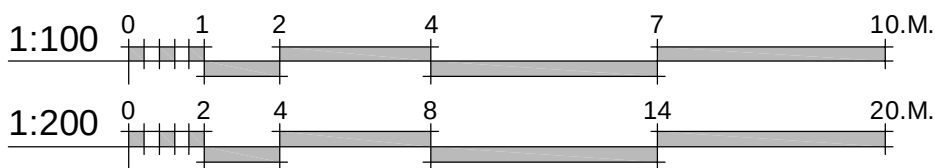

Scale: 1:200 / 1:100 @ A1

Drw No: STREET-SCE/PH5.A/121114/02 Rev: