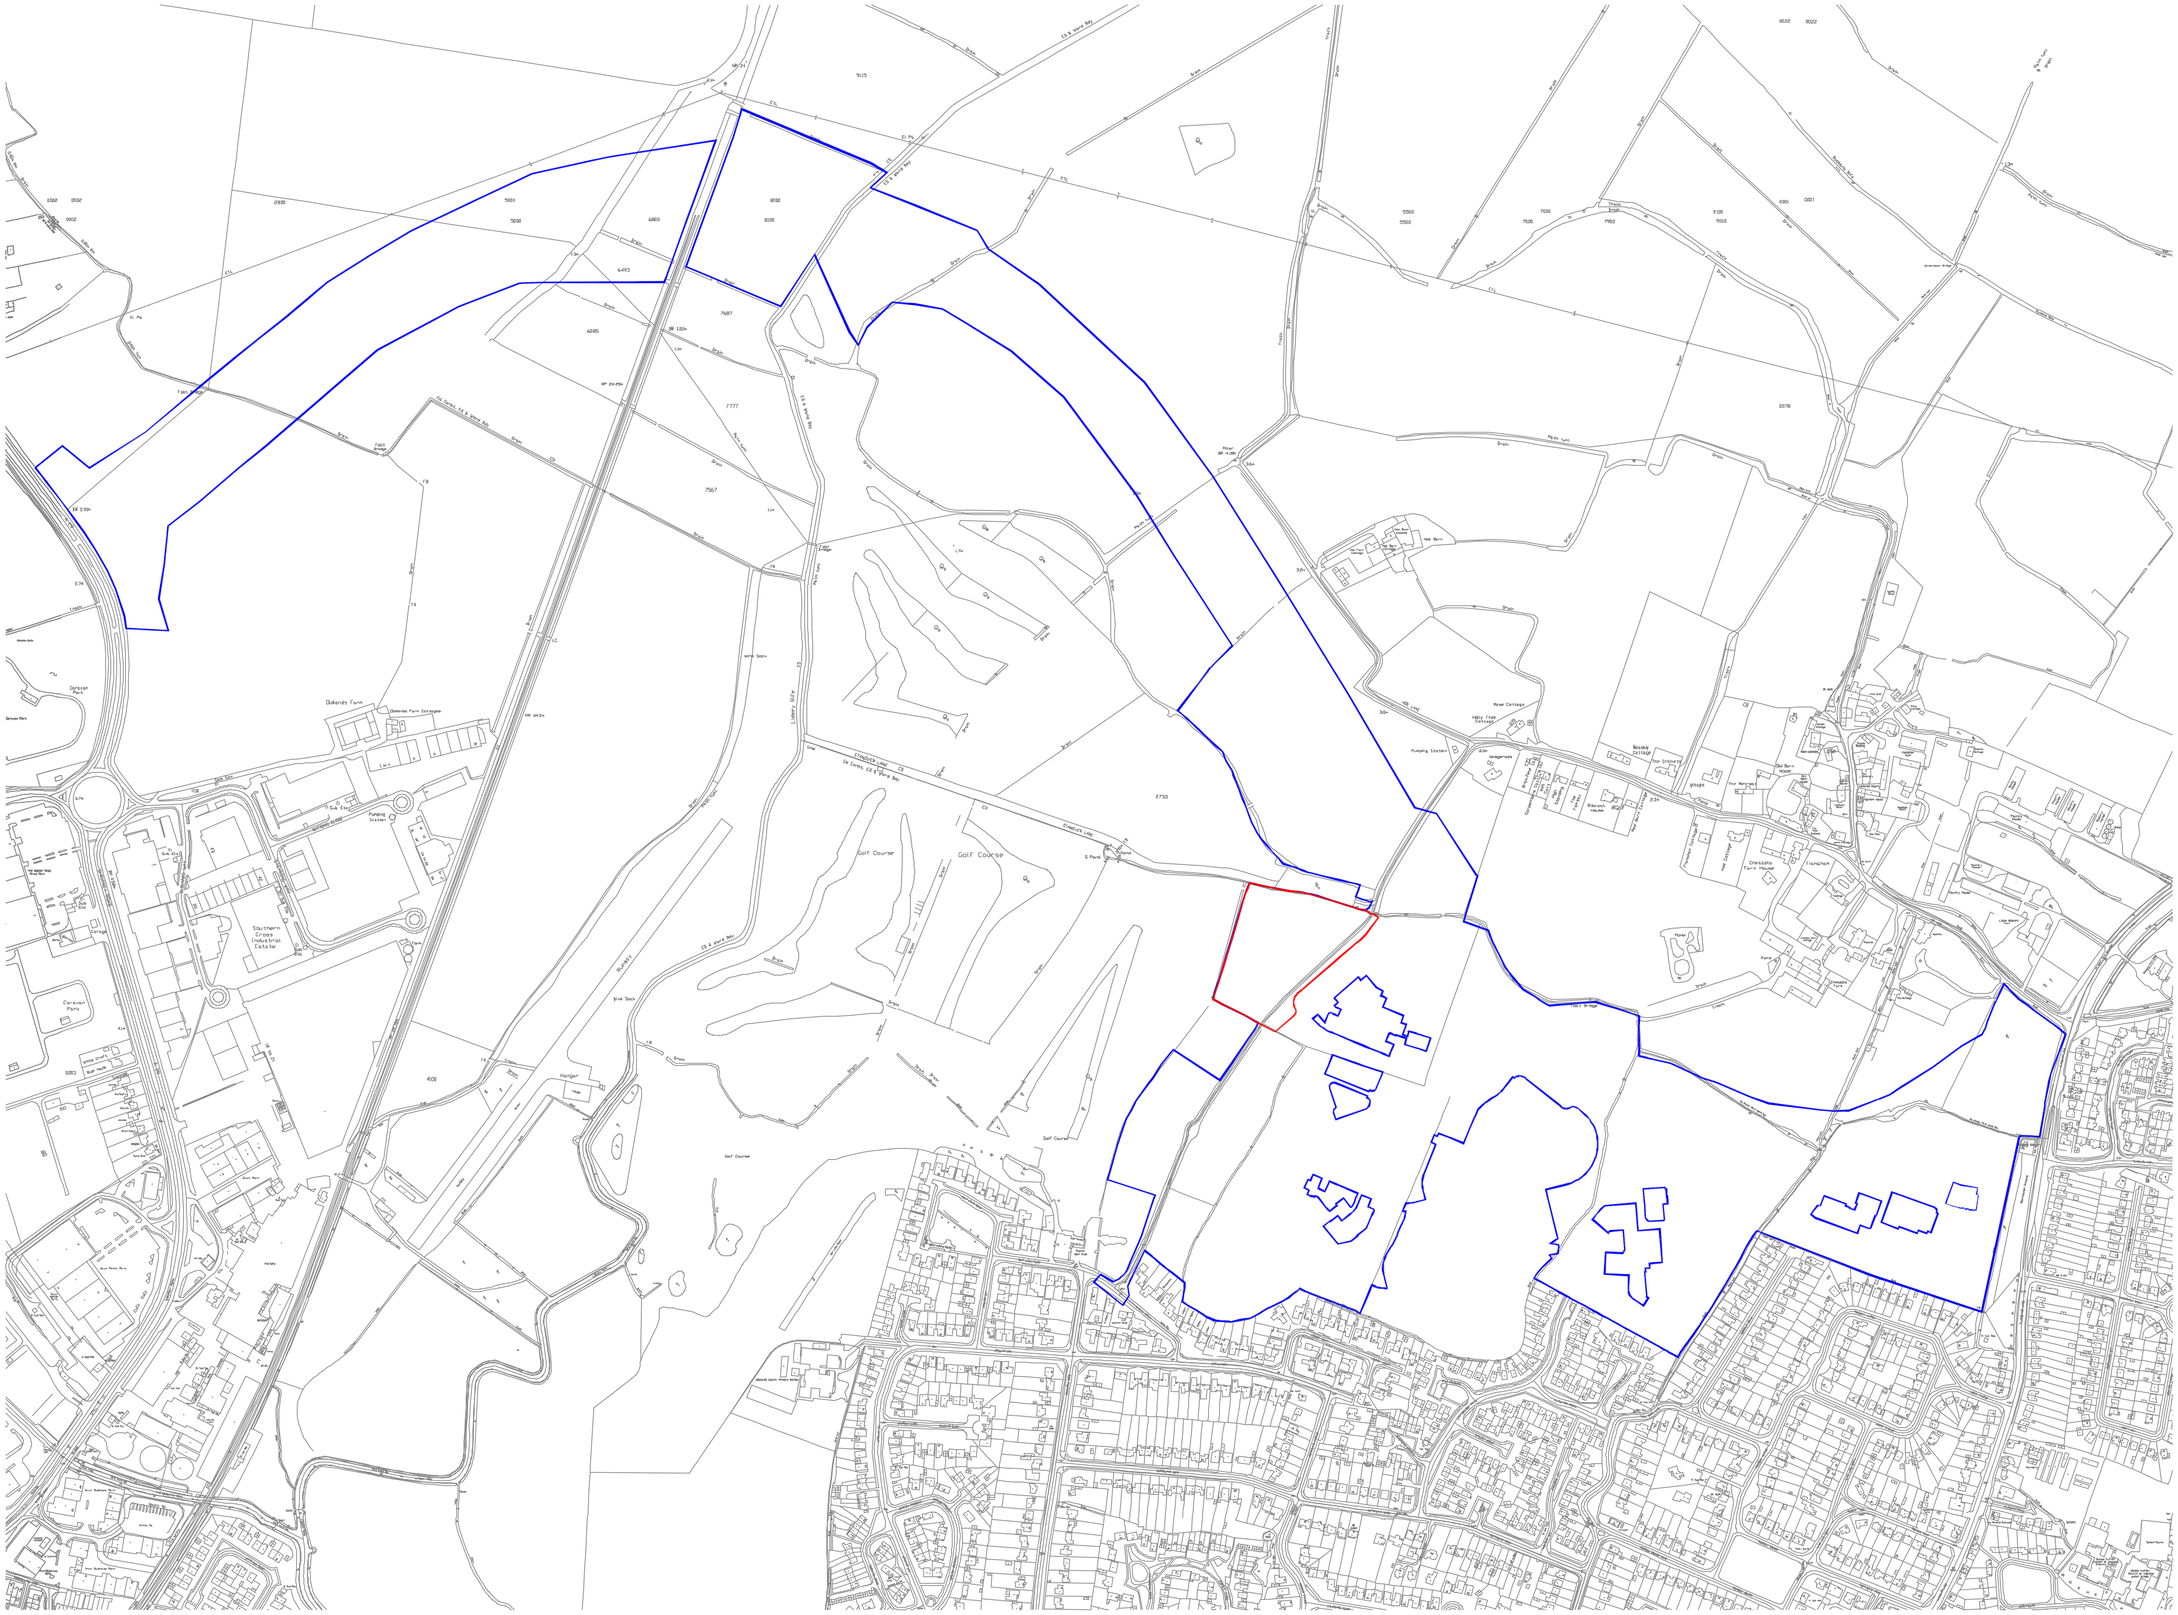

Drawn by: CMI Checked by:

Date: FEB'13

© This drawing and the works depicted contains information that is the copyright of Carlton Design Partnership Ltd. This drawing may also contain copyrighted information of third parties. This drawing or part thereof may not be reproduced, re-used or altered except with the written permission of the originators. No liability will be accepted for amendments made by third parties. Scaled measurements must not be taken from this drawing. Any discrepency or disparity must be notified to the originator in writing. This drawing may contain Ordnance Survey Data that is subject to Crown Copyright. All Rights reserved.

Revisions

Rev	Date	Drawn	Checked

N

Legend

Application Boundary.

Ownership Boundary.

Project:
FELPHAM,
WEST SUSSEX,
PHASE 5.A, REPLAN.

Drawing Title:
LOCATION PLAN

Client:

BARRATT HOMES built around you

DAVID WILSON HOMES

carlton design partnership

serwyn house, 32a castle way, southampton, so14 2aw tel: 023 8071 9400
carlton design partnership ltd reg:7236414 registered office: 7 trinity 1st Old Christchurch Rd BH1 1JB

Scale: 1:5000 @ A2

Drg No: PLAN-LOC/PH5.A/121114 Rev:

ARUN DISTRICT COUNCIL FP/90/13/