RevNo	Revision note	Date	Signature	Checked

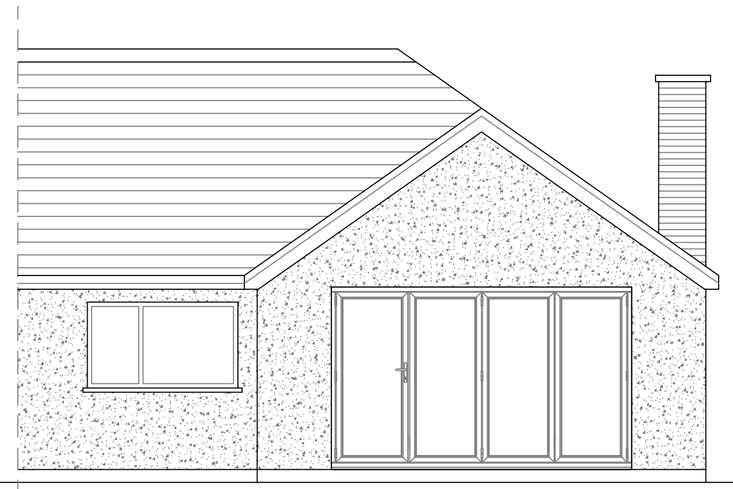

Proposed Rear Elevation

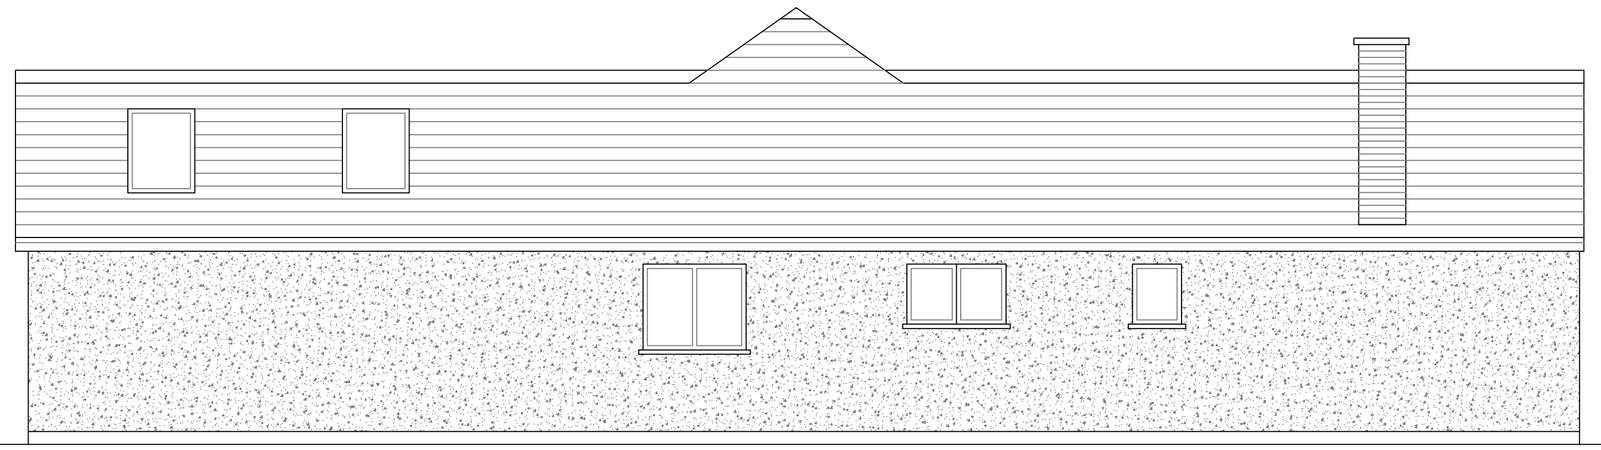

Proposed Side Elevation

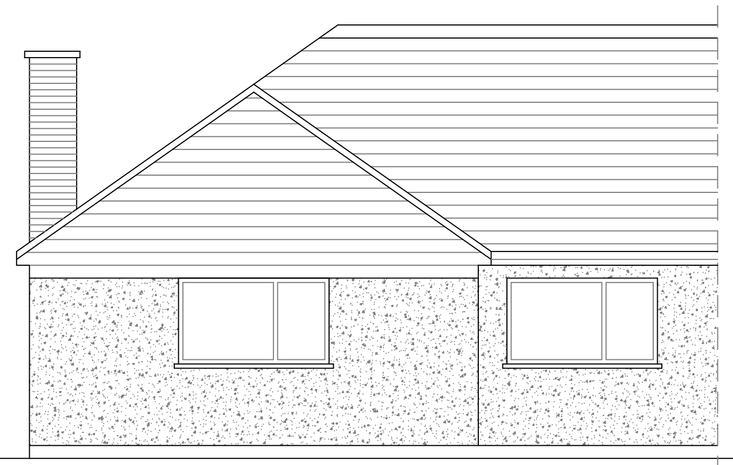

Proposed Front Elevation

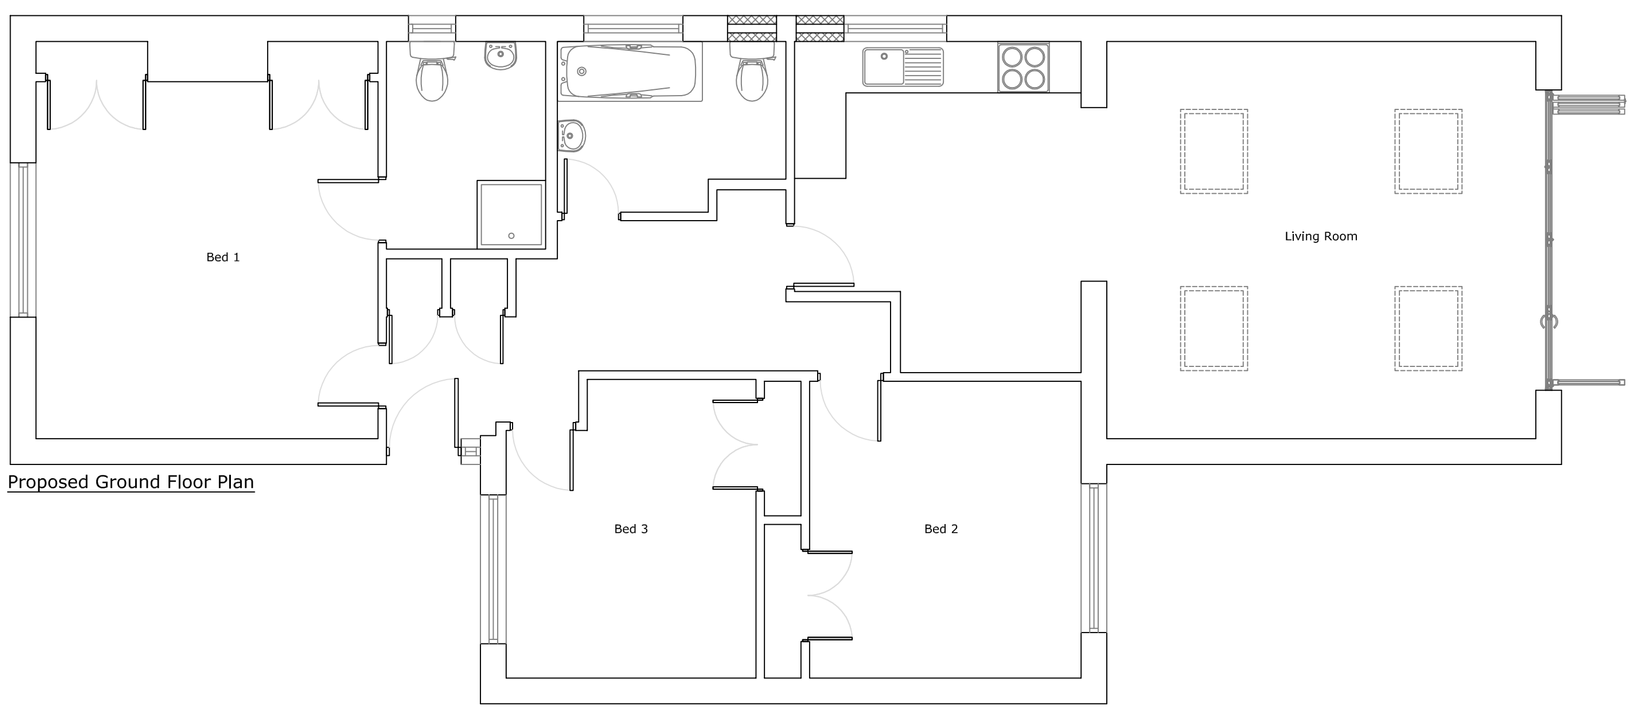

Proposed Ground Floor Plan

Itemref	Quantity	Title/Name, designation, material, dimension etc		Article No./Reference	
Designed by jd	Checked by	Approved by - date	Filename	Date March 2016	Scale 1:50
17 Lindsey Court		Proposed Rear Extension			
		02		Edition	Sheet

ARUN DISTRICT COUNCIL FP90015HH