RevNo	Revision note	Date	Signature	Checked

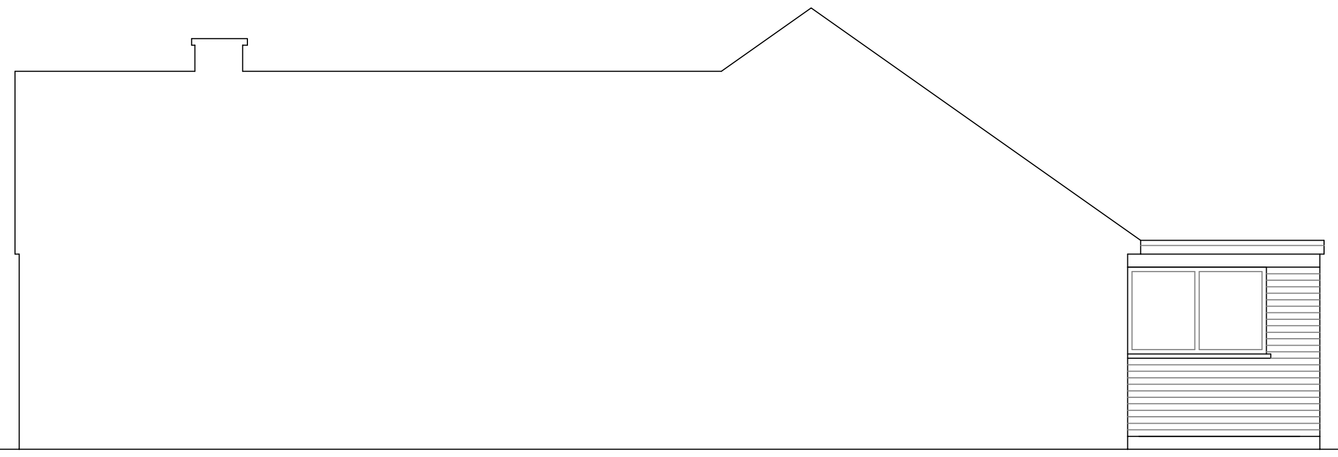

Existing Side Elevation

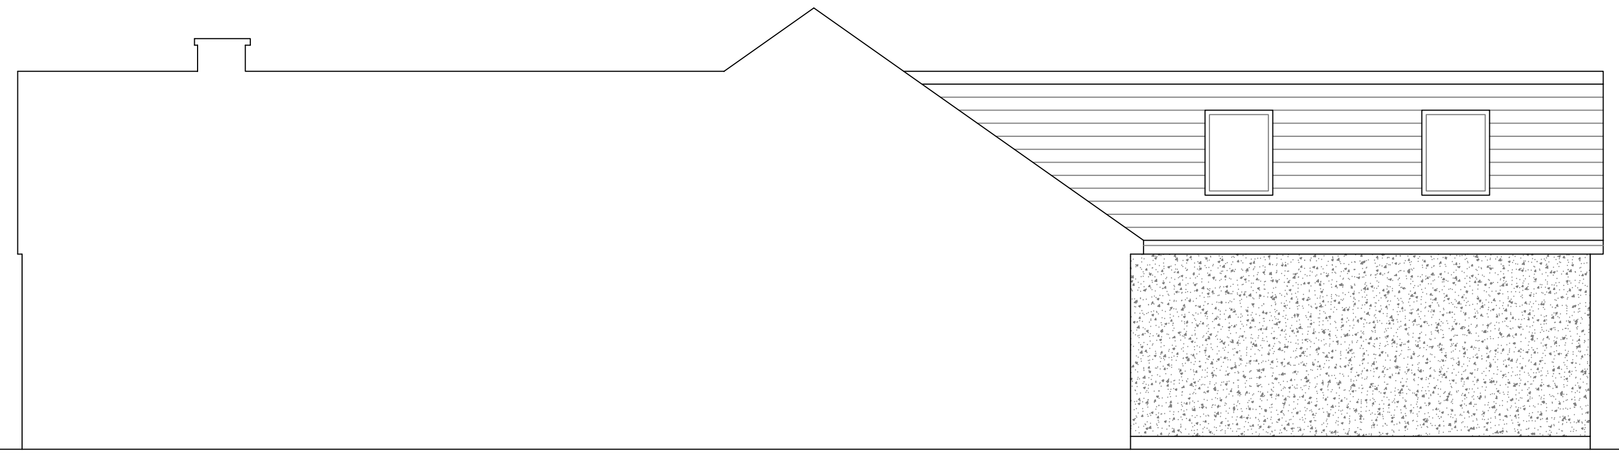

Proposed Side Elevation

Itemref	Quantity	Title/Name, designation, material, dimension etc			Article No./Reference	
Designed by jd		Checked by	Approved by - date	Filename	Date March 2016	Scale 1:50

17 Lindsey Court

Proposed Rear Extension

04

Edition

Sheet

ARUN DISTRICT COUNCIL FP90016HH