RevNo	Revision note	Date	Signature	Checked

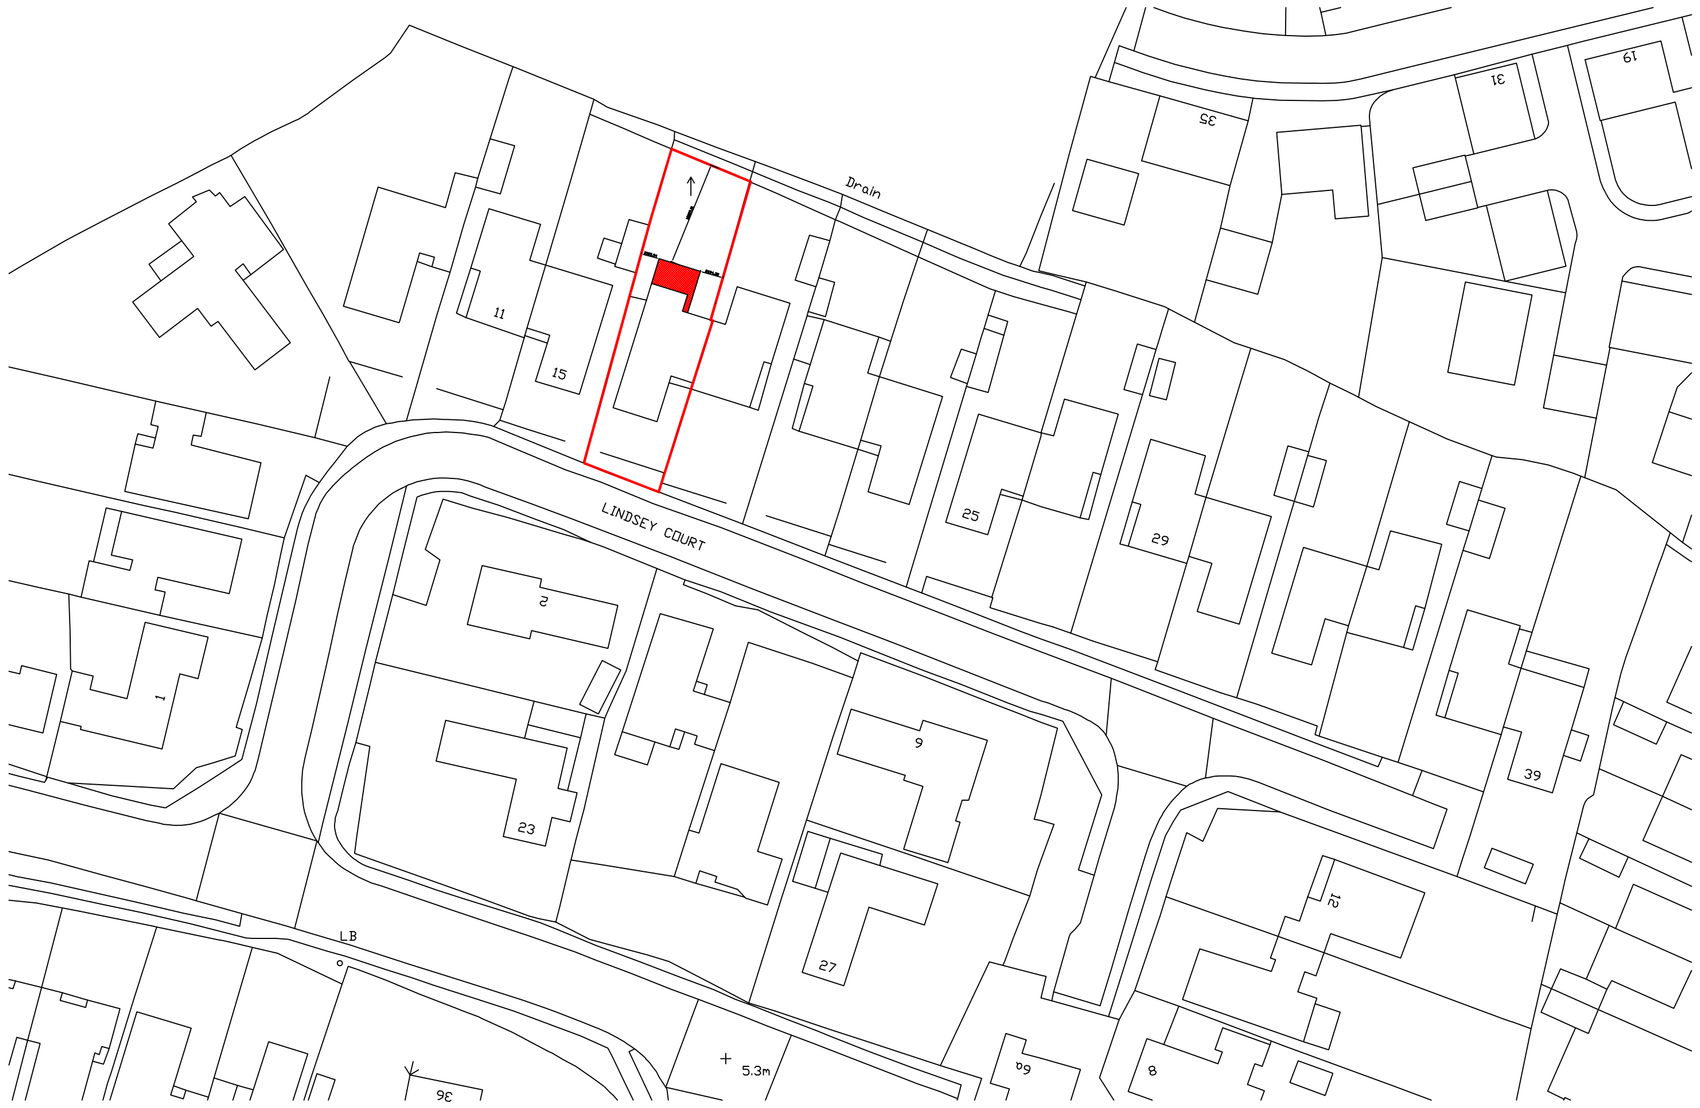

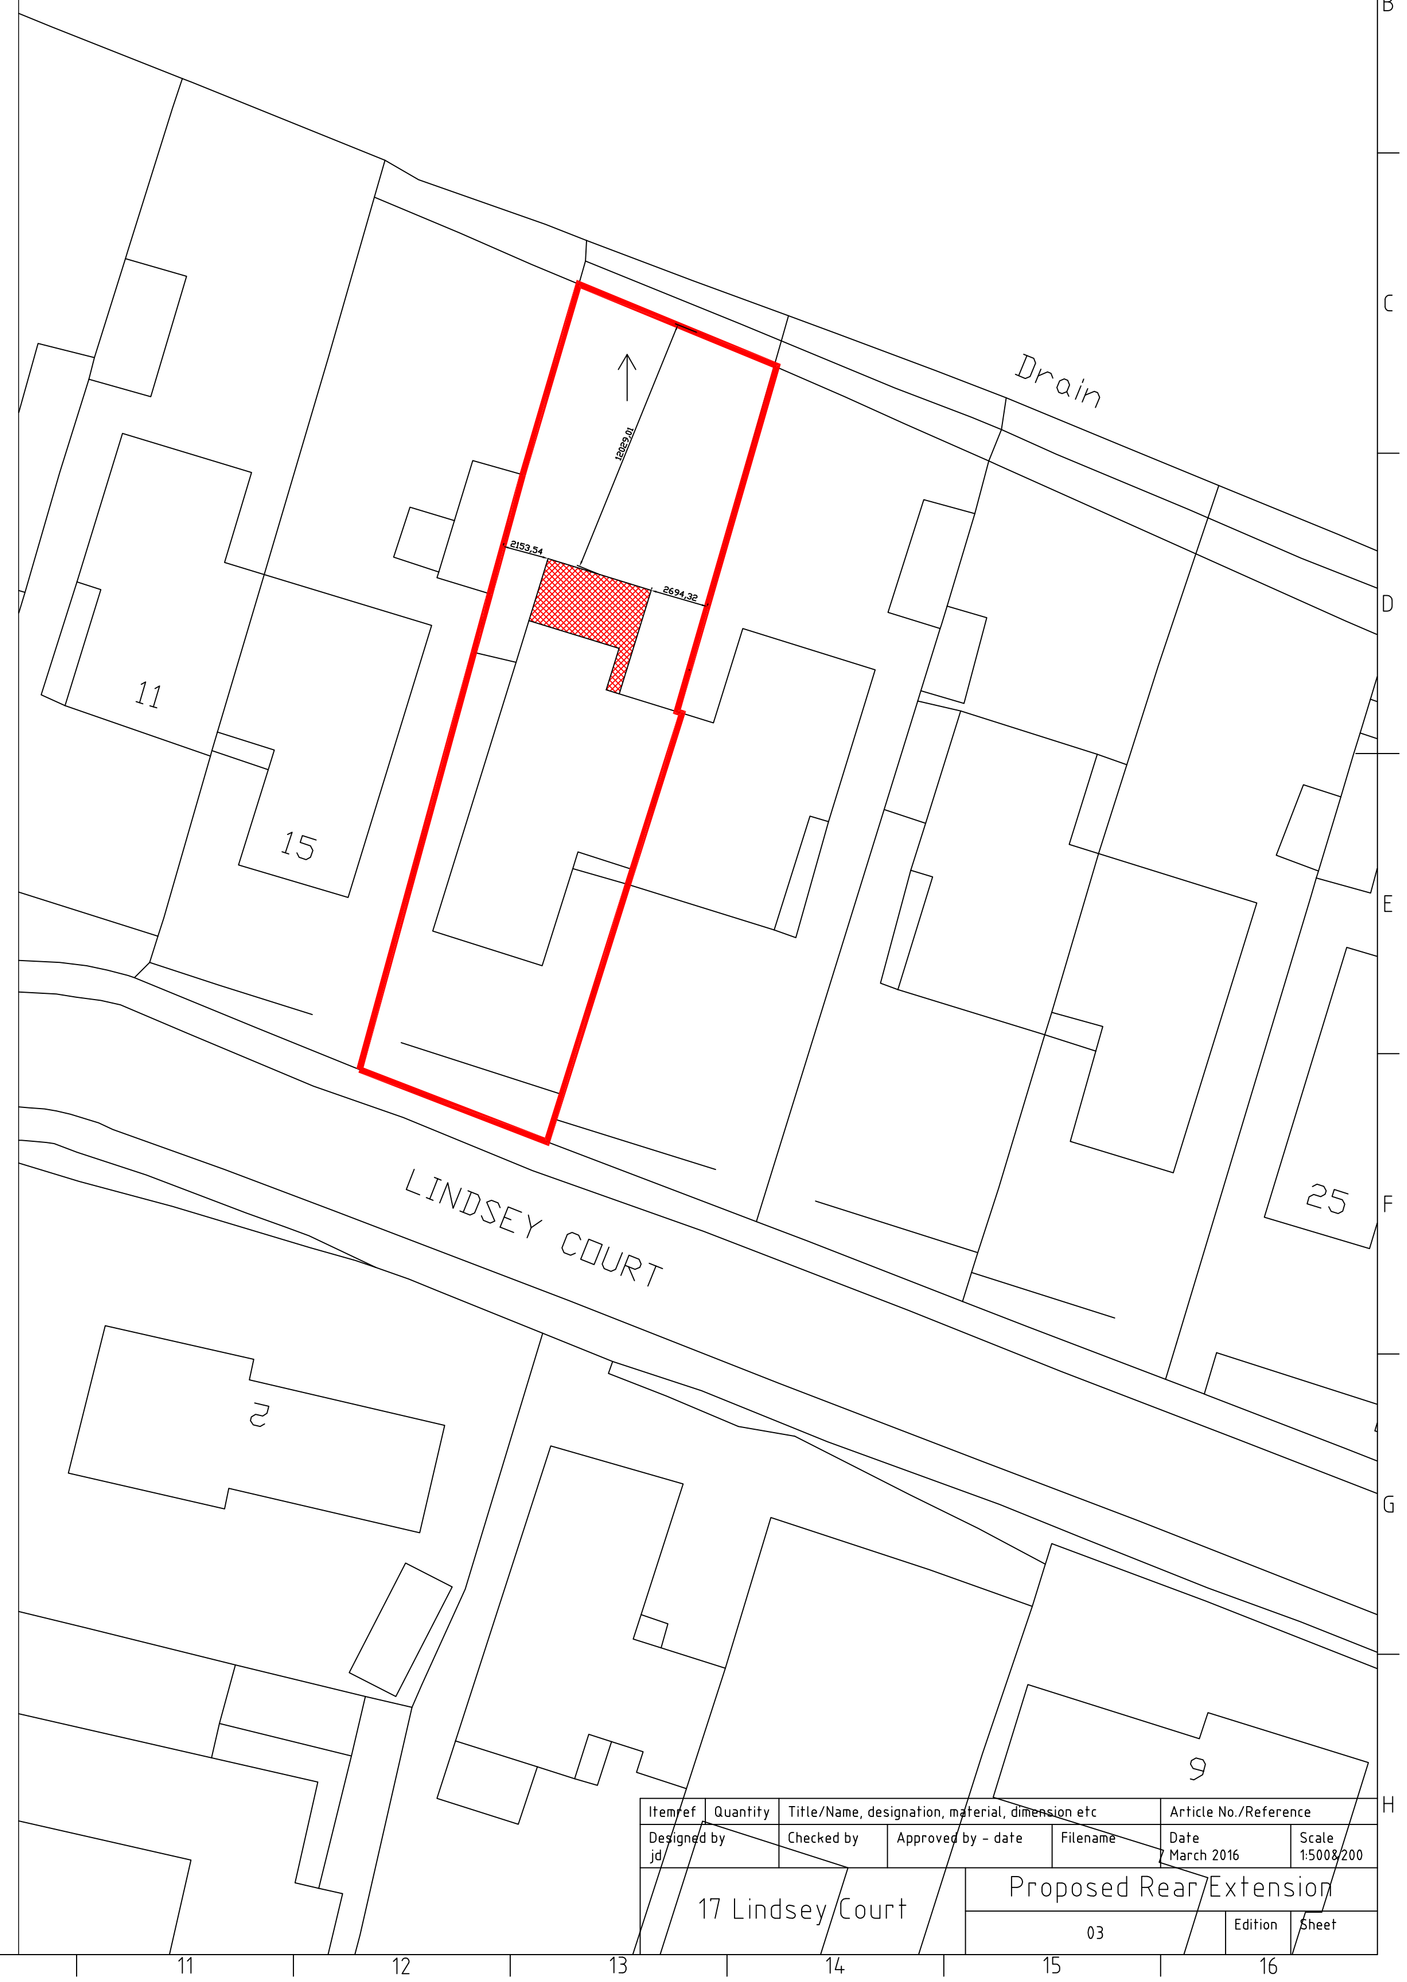

Itemref	Quantity	Title/Name, designation, material, dimension etc			Article No./Reference
Designed by jd		Checked by	Approved by - date	Filename	Date 7 March 2016	Scale 1:500&200
17 Lindsey Court		Proposed Rear Extension			
		03		Edition	Sheet

HARLOW DISTRICT COUNCIL 19/09/2016