



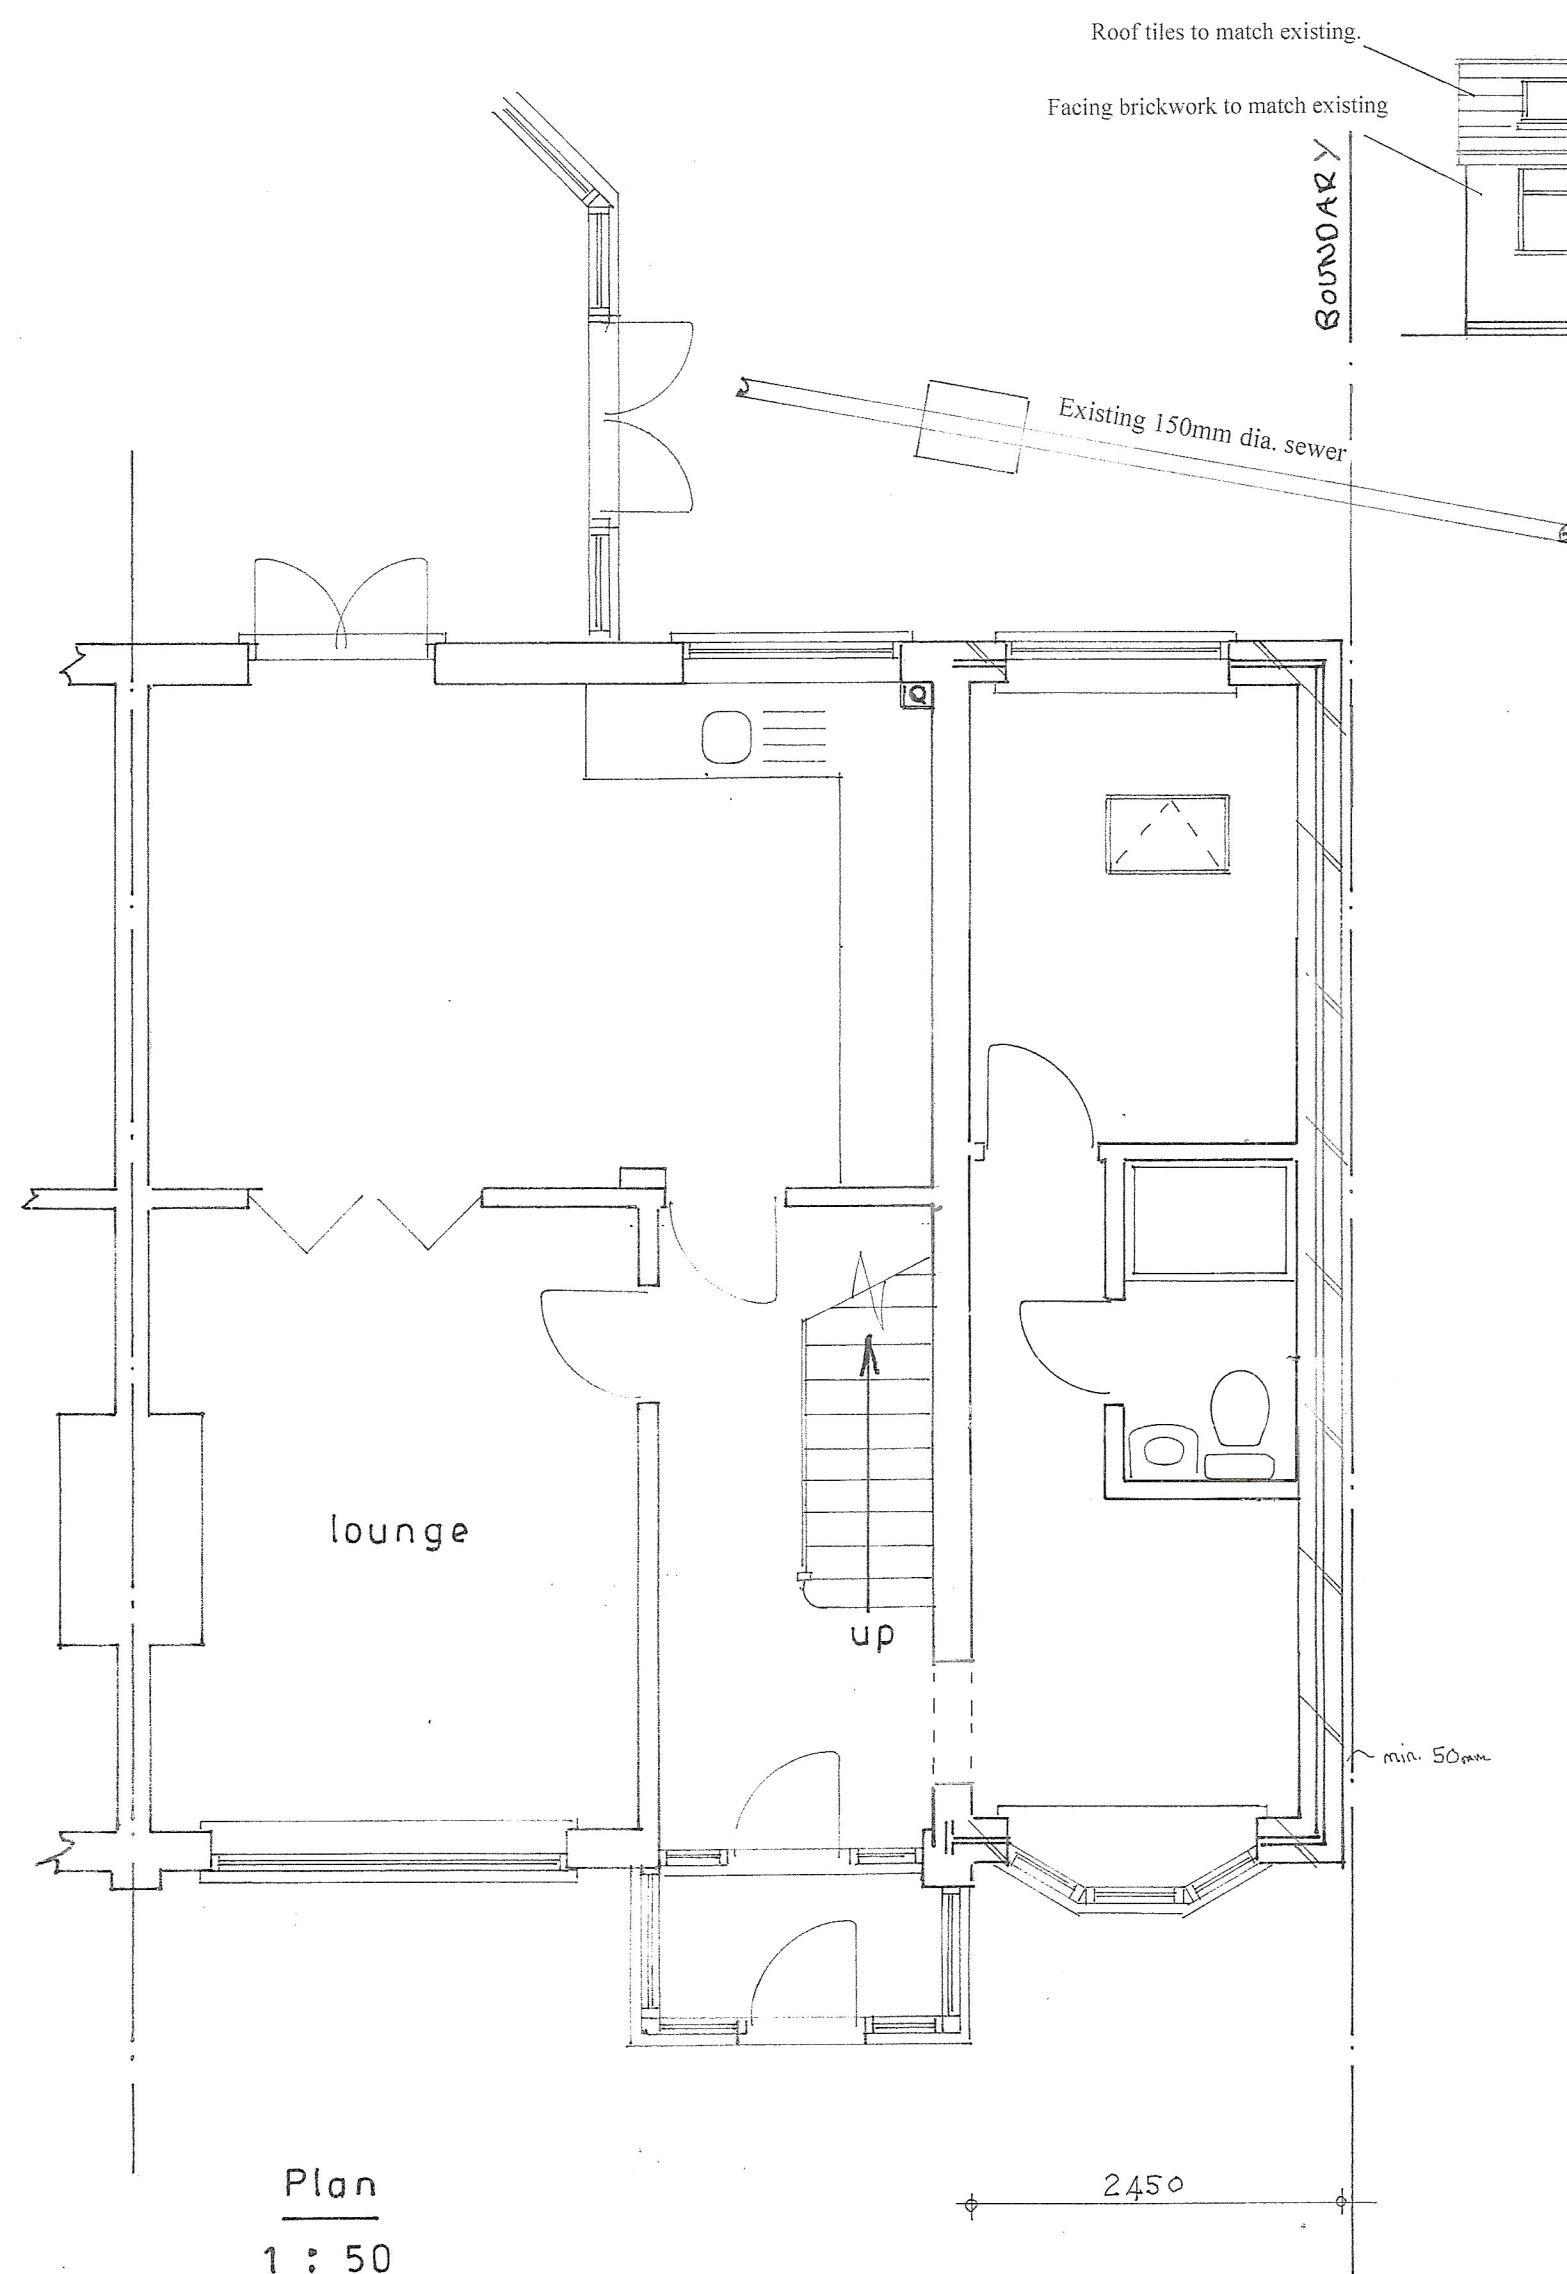


east

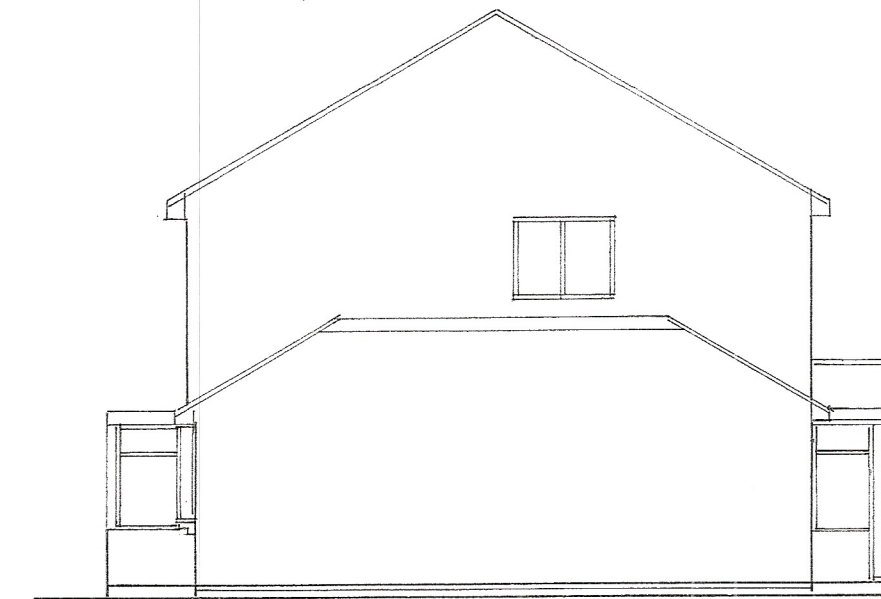

west
1 : 100



south

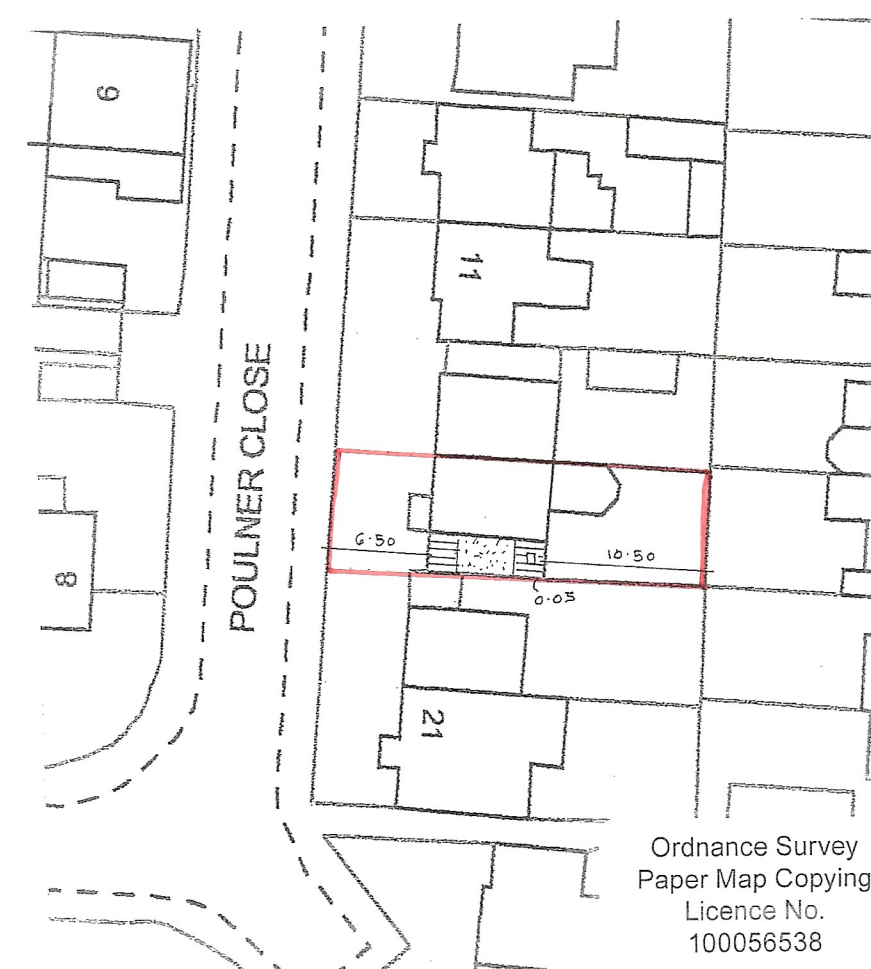

block plan
1 : 500



location plan
1 : 1250

Proposed

PROPOSED SINGLE STOREY EXTENSION AT 17, POULNER CLOSE, FELPHAM
FOR MRS. K. HAYLER.

sheet 1 of 2

Bryan Butcher
Rainbow Cottage
Nyetimber Lane
Bognor Regis PO21 3JX
01243 266871
07973 233442
bryan.butcher@btinternet.com
www.bryanbutcher.com