



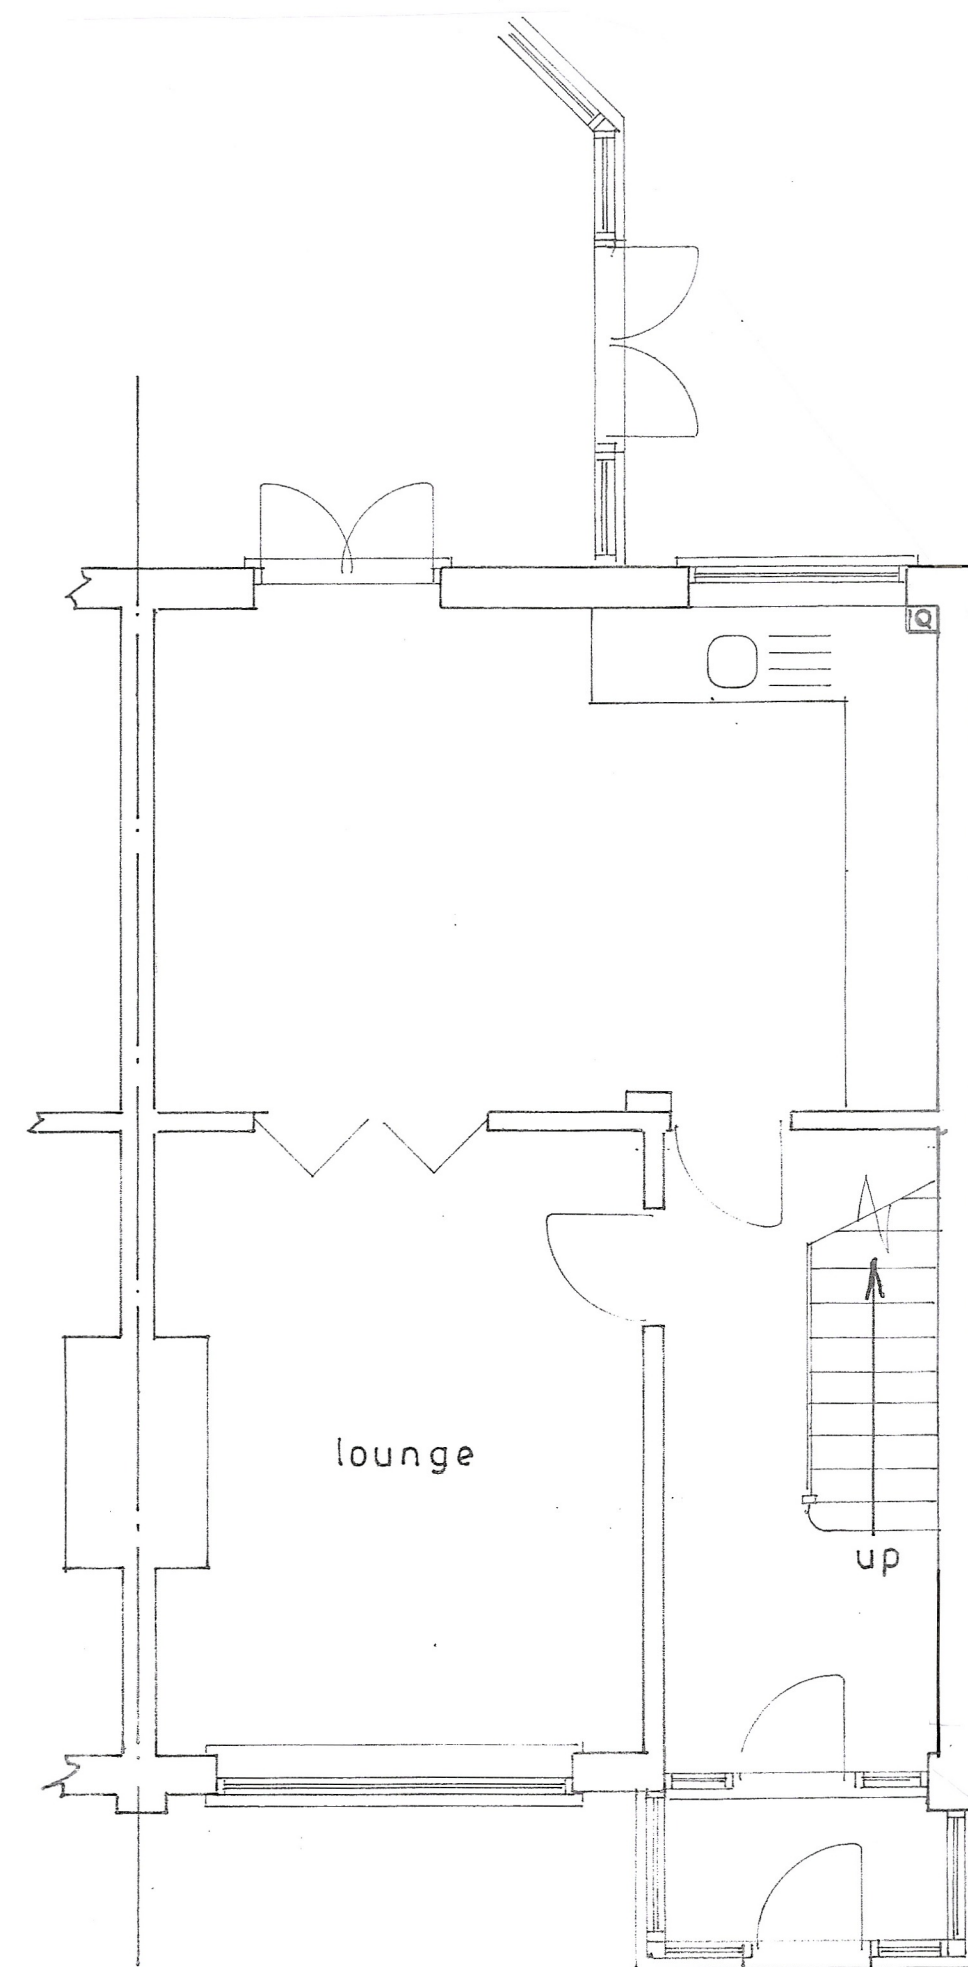


Plan  
1 : 50

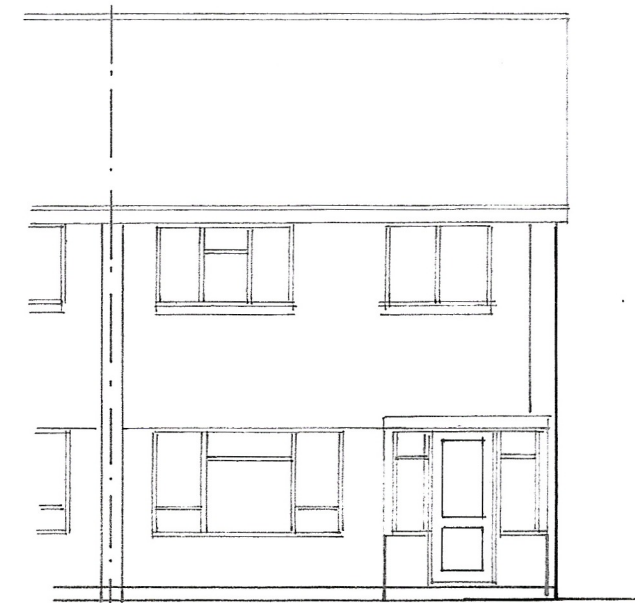


east




west  
1 : 100

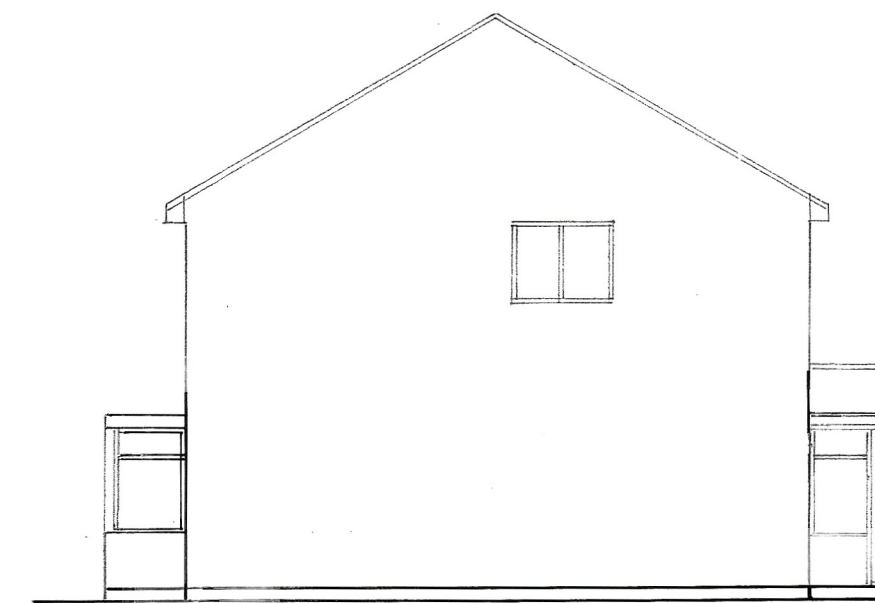

south

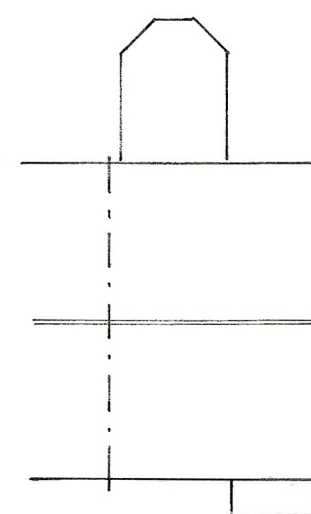

roof plan  
1 : 200

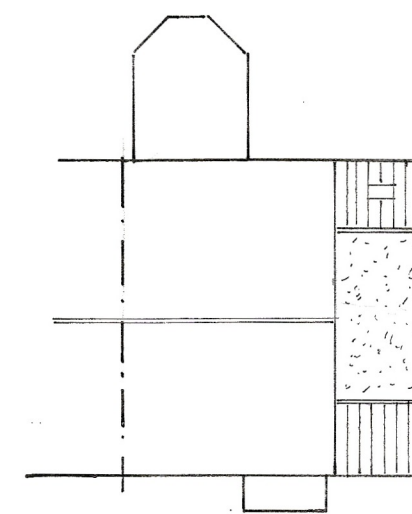

proposed roof plan

Existing

PROPOSED SINGLE STOREY EXTENSION AT 17, POULNER CLOSE, FELPHAM  
FOR MRS. K. HAYLER

sheet 2 of 2

Bryan Butcher  
Rainbow Cottage  
Nyetimber Lane  
Bognor Regis PO21 3JX  
01243 266871  
07973 233442  
bryan.butcher@btinternet.com  
www.bryanbutcher.com