



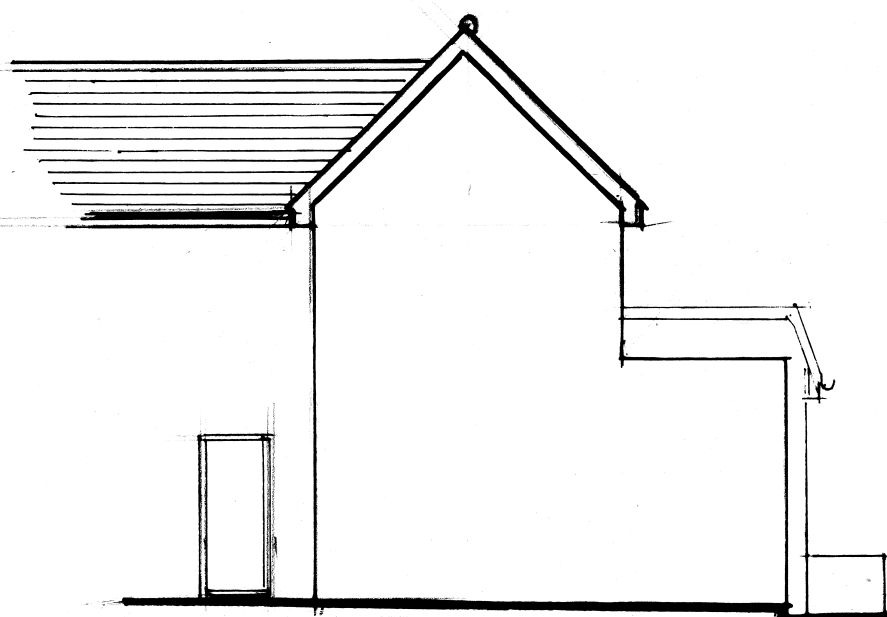


1:100 SIDE ELEVATION [SOUTH]

0 1 2 3 4 5 METRES.

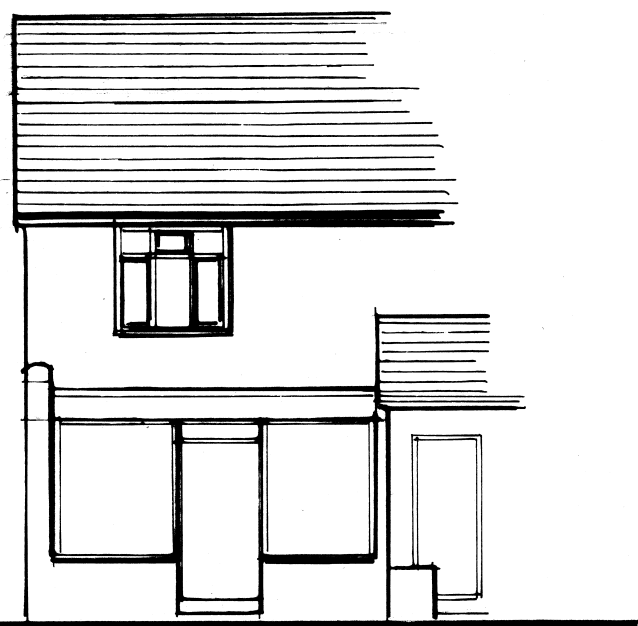

FRONT ELEVATION [EAST]

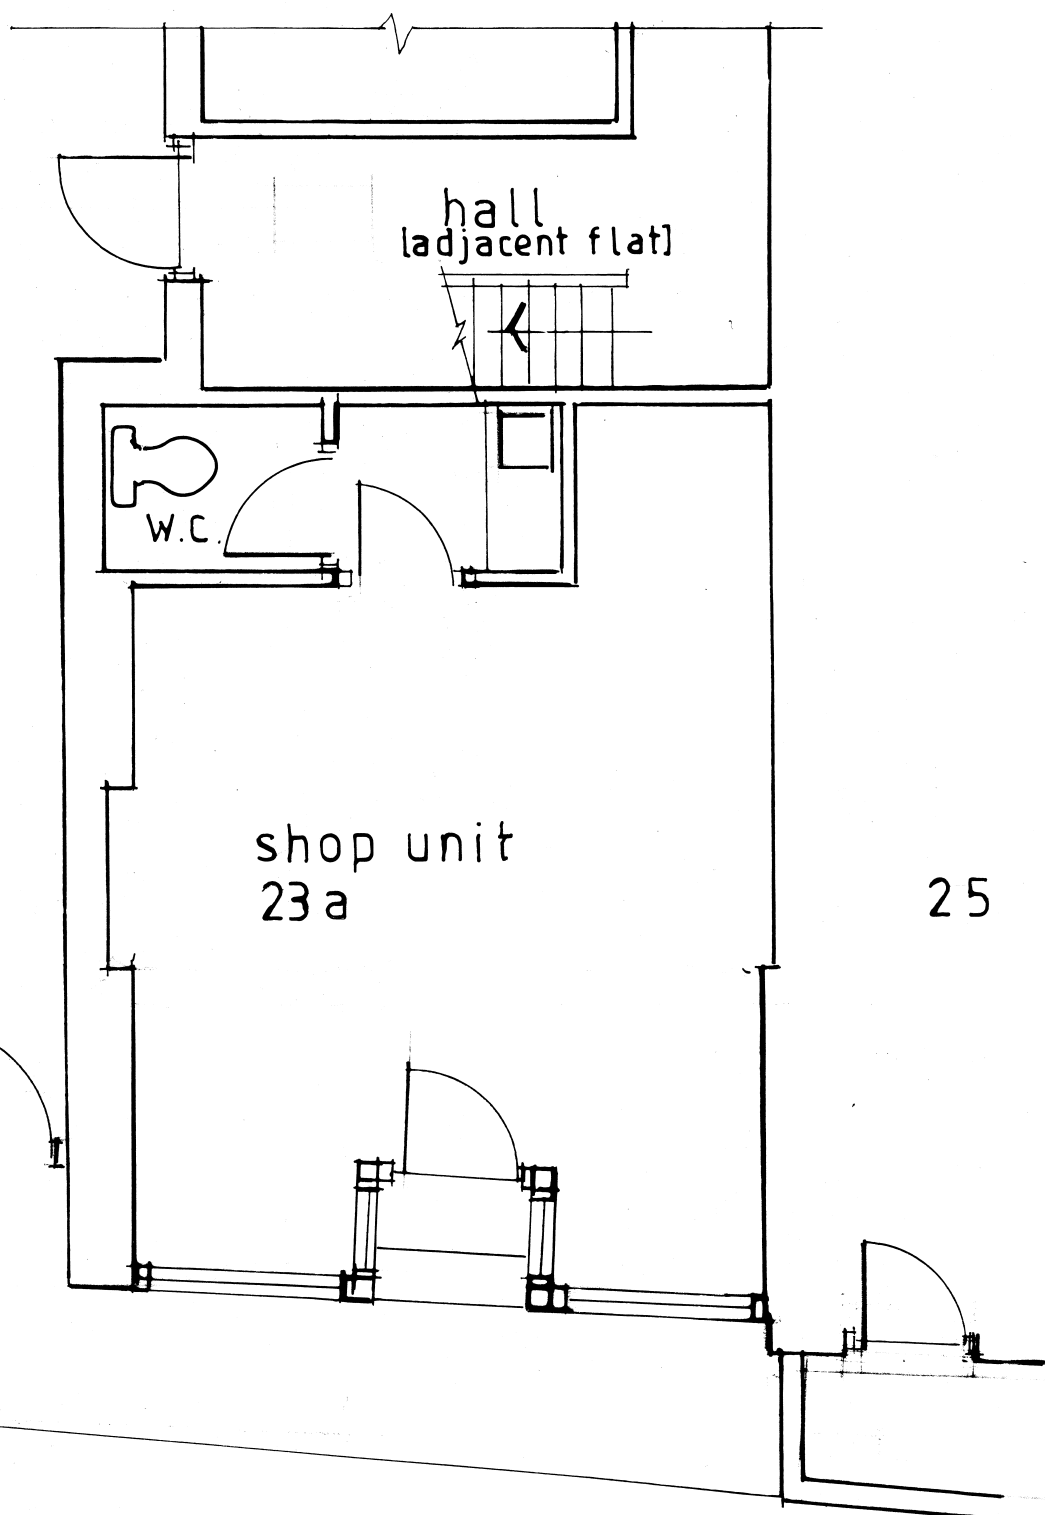

GROUND FLOOR PLAN 1:50

0 1 2 3 4 METRES.

SURVEY AS EXISTING
23a FELPHAM ROAD
FELPHAM, WEST SUSSEX.

Drg.no. 2017/01 Sept. 2020
O'NEILL ARCHITECTURAL SERVICES
Tel. [01243] 531333