


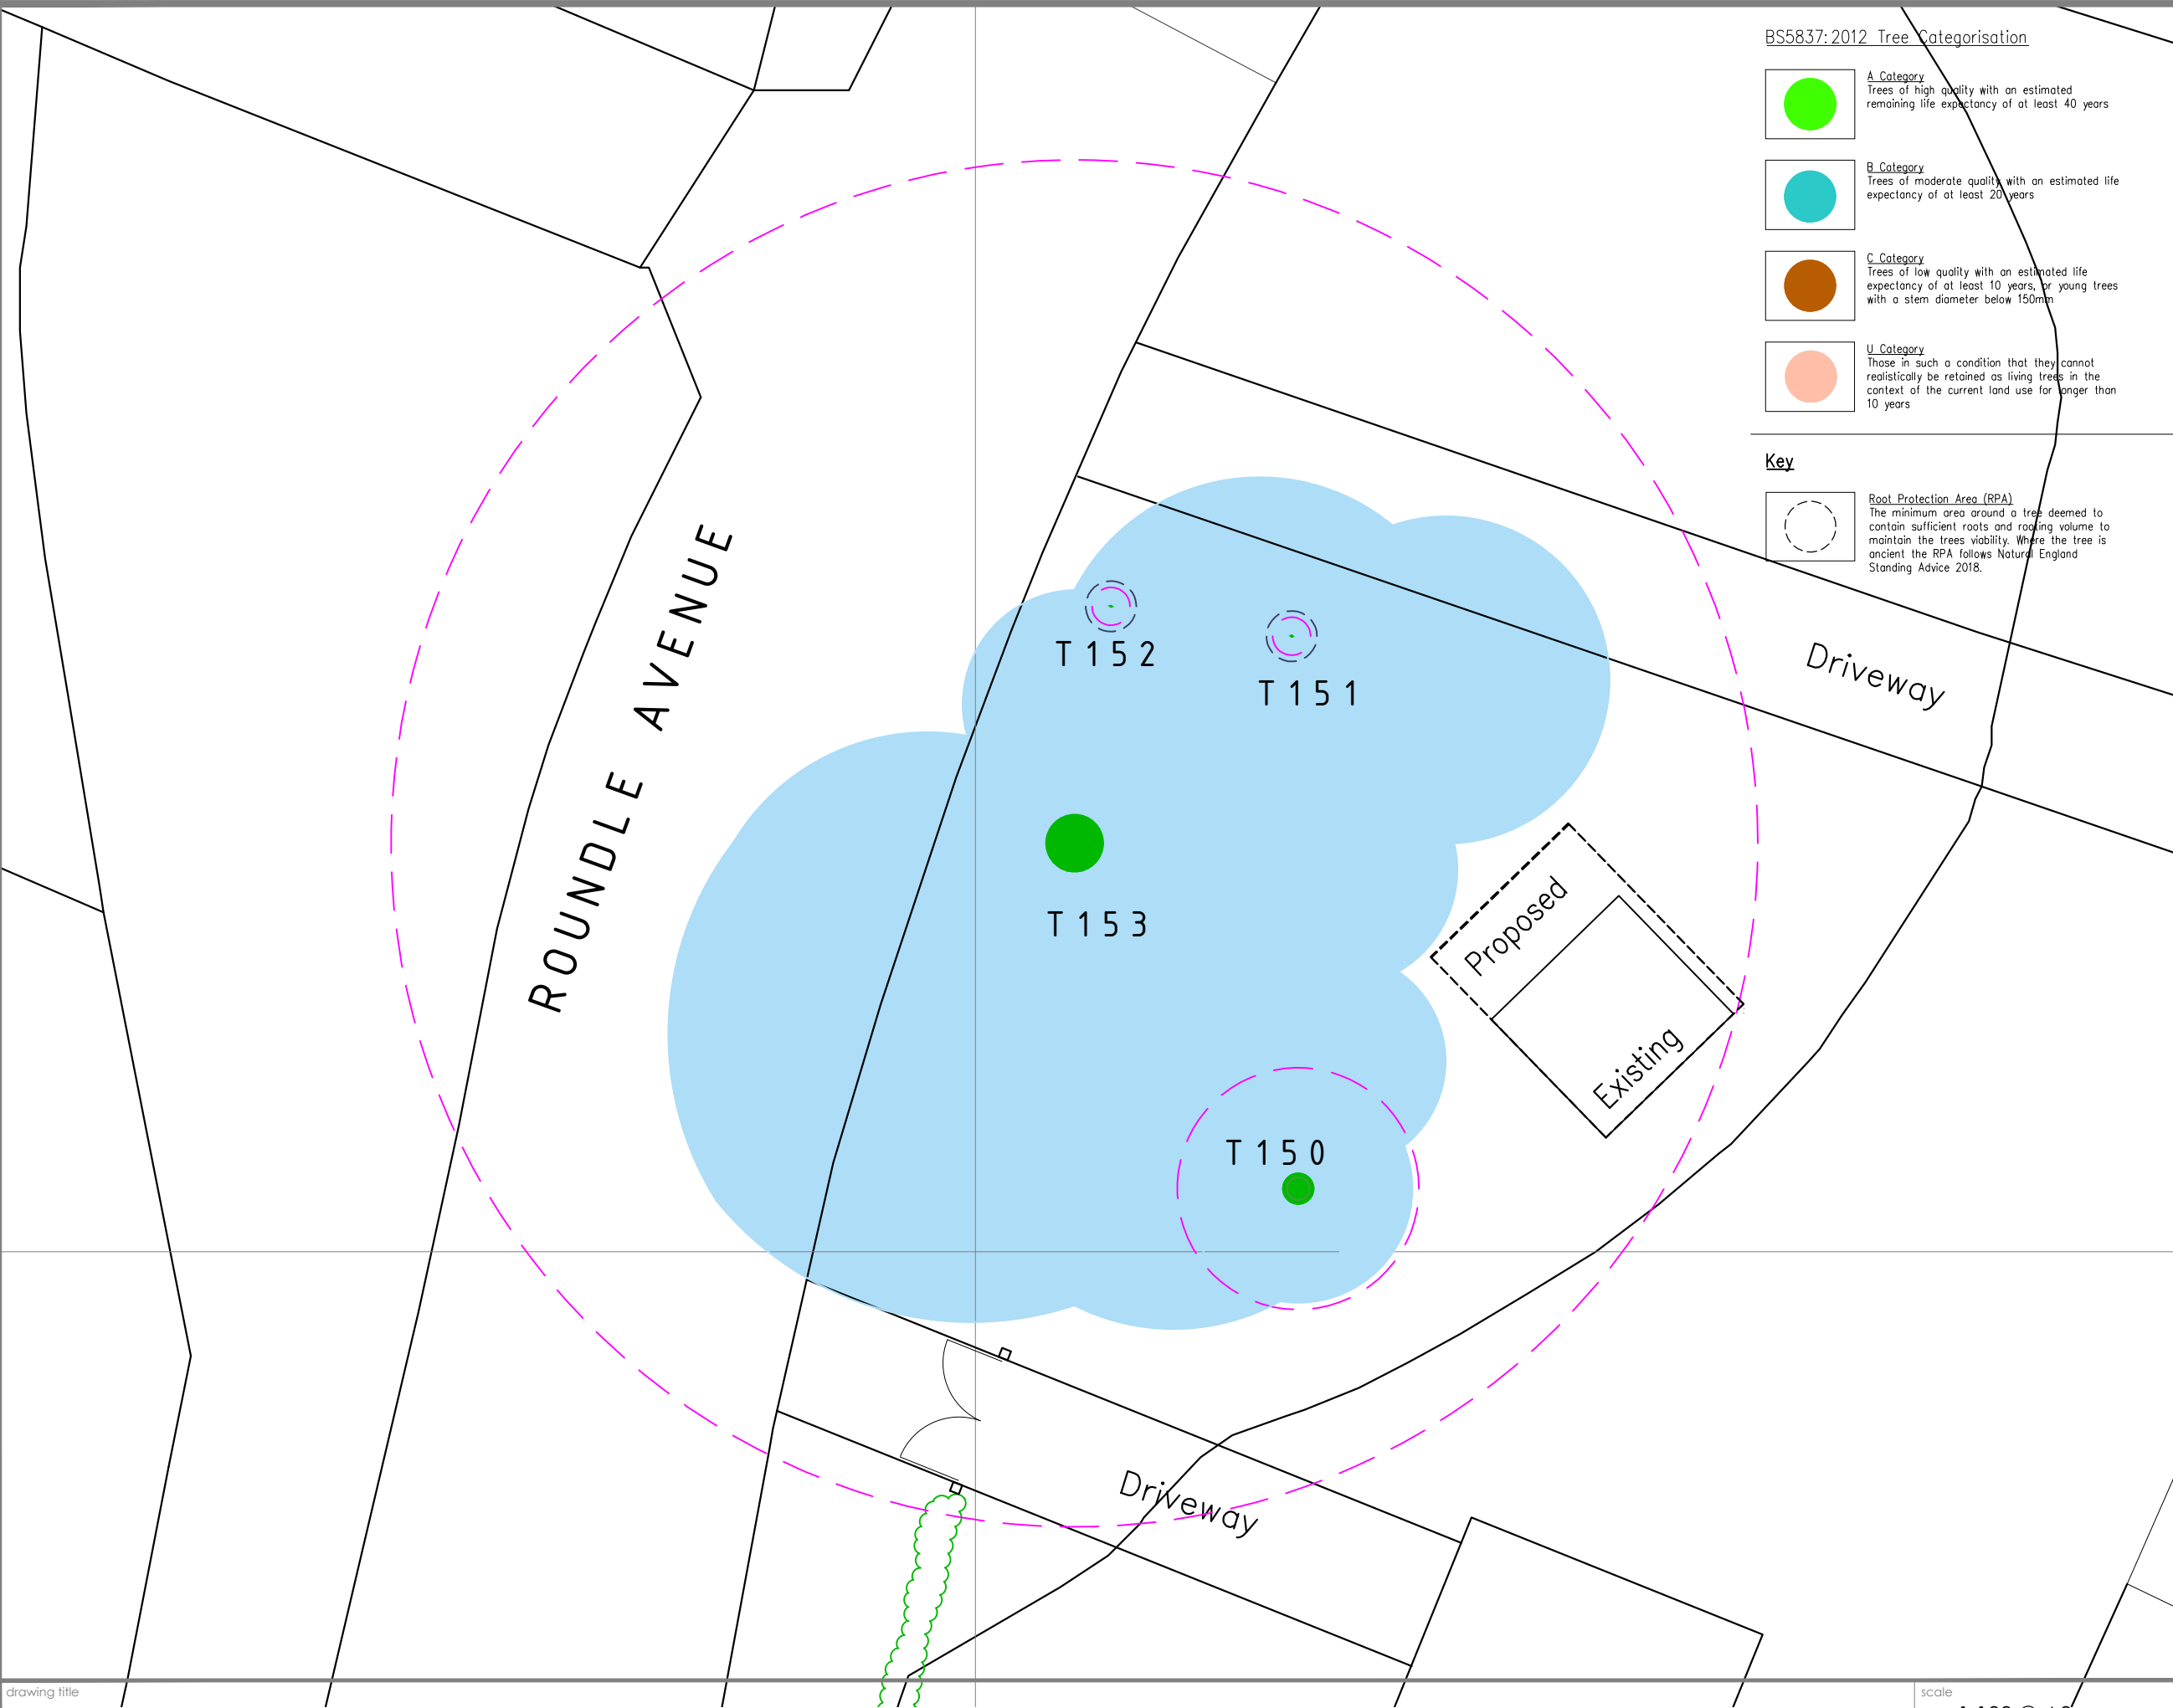


- BS5837:2012 Tree Categorisation
- A Category**
Trees of high quality with an estimated remaining life expectancy of at least 40 years
 - B Category**
Trees of moderate quality with an estimated life expectancy of at least 20 years
 - C Category**
Trees of low quality with an estimated life expectancy of at least 10 years, or young trees with a stem diameter below 150mm
 - U Category**
Those in such a condition that they cannot realistically be retained as living trees in the context of the current land use for longer than 10 years

Key

Root Protection Area (RPA)
The minimum area around a tree deemed to contain sufficient roots and rooting volume to maintain the trees viability. Where the tree is ancient the RPA follows Natural England Standing Advice 2018.

Written dimensions on these drawings shall take precedence over scaled dimensions. Contractors shall verify and be responsible for all dimensions and conditions on the project and this office must be notified of any variations from the dimensions and conditions shown by these drawings prior to commencement of any work. All contractors are deemed to have made themselves aware of site conditions prior to entering into any contract.

This drawing is the property of the Roundle Residents Association. Copyright is reserved by the association and the drawing is issued on condition that it is not copied, reproduced, retained or disclosed to any unauthorised person, either wholly or in part without the consent in writing of the Roundle Residents Association.

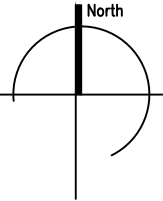

date	description	dwn
client		
Mr. M. Spence c/o Roundle Residents Association 5 Roundle Avenue Bognor Regis West Sussex PO22 8LQ		
project		
Replacement Estate Management Safety Equipment and Tool Storage Shed opposite 5 Roundle Avenue. PO22 8LQ		
drawing title		
Tree Survey		
drawn by	date	checked
-	July 2026	
job no.	drawing no.	revision
007	06	-

drawing title

scale
1:100 @ A3