



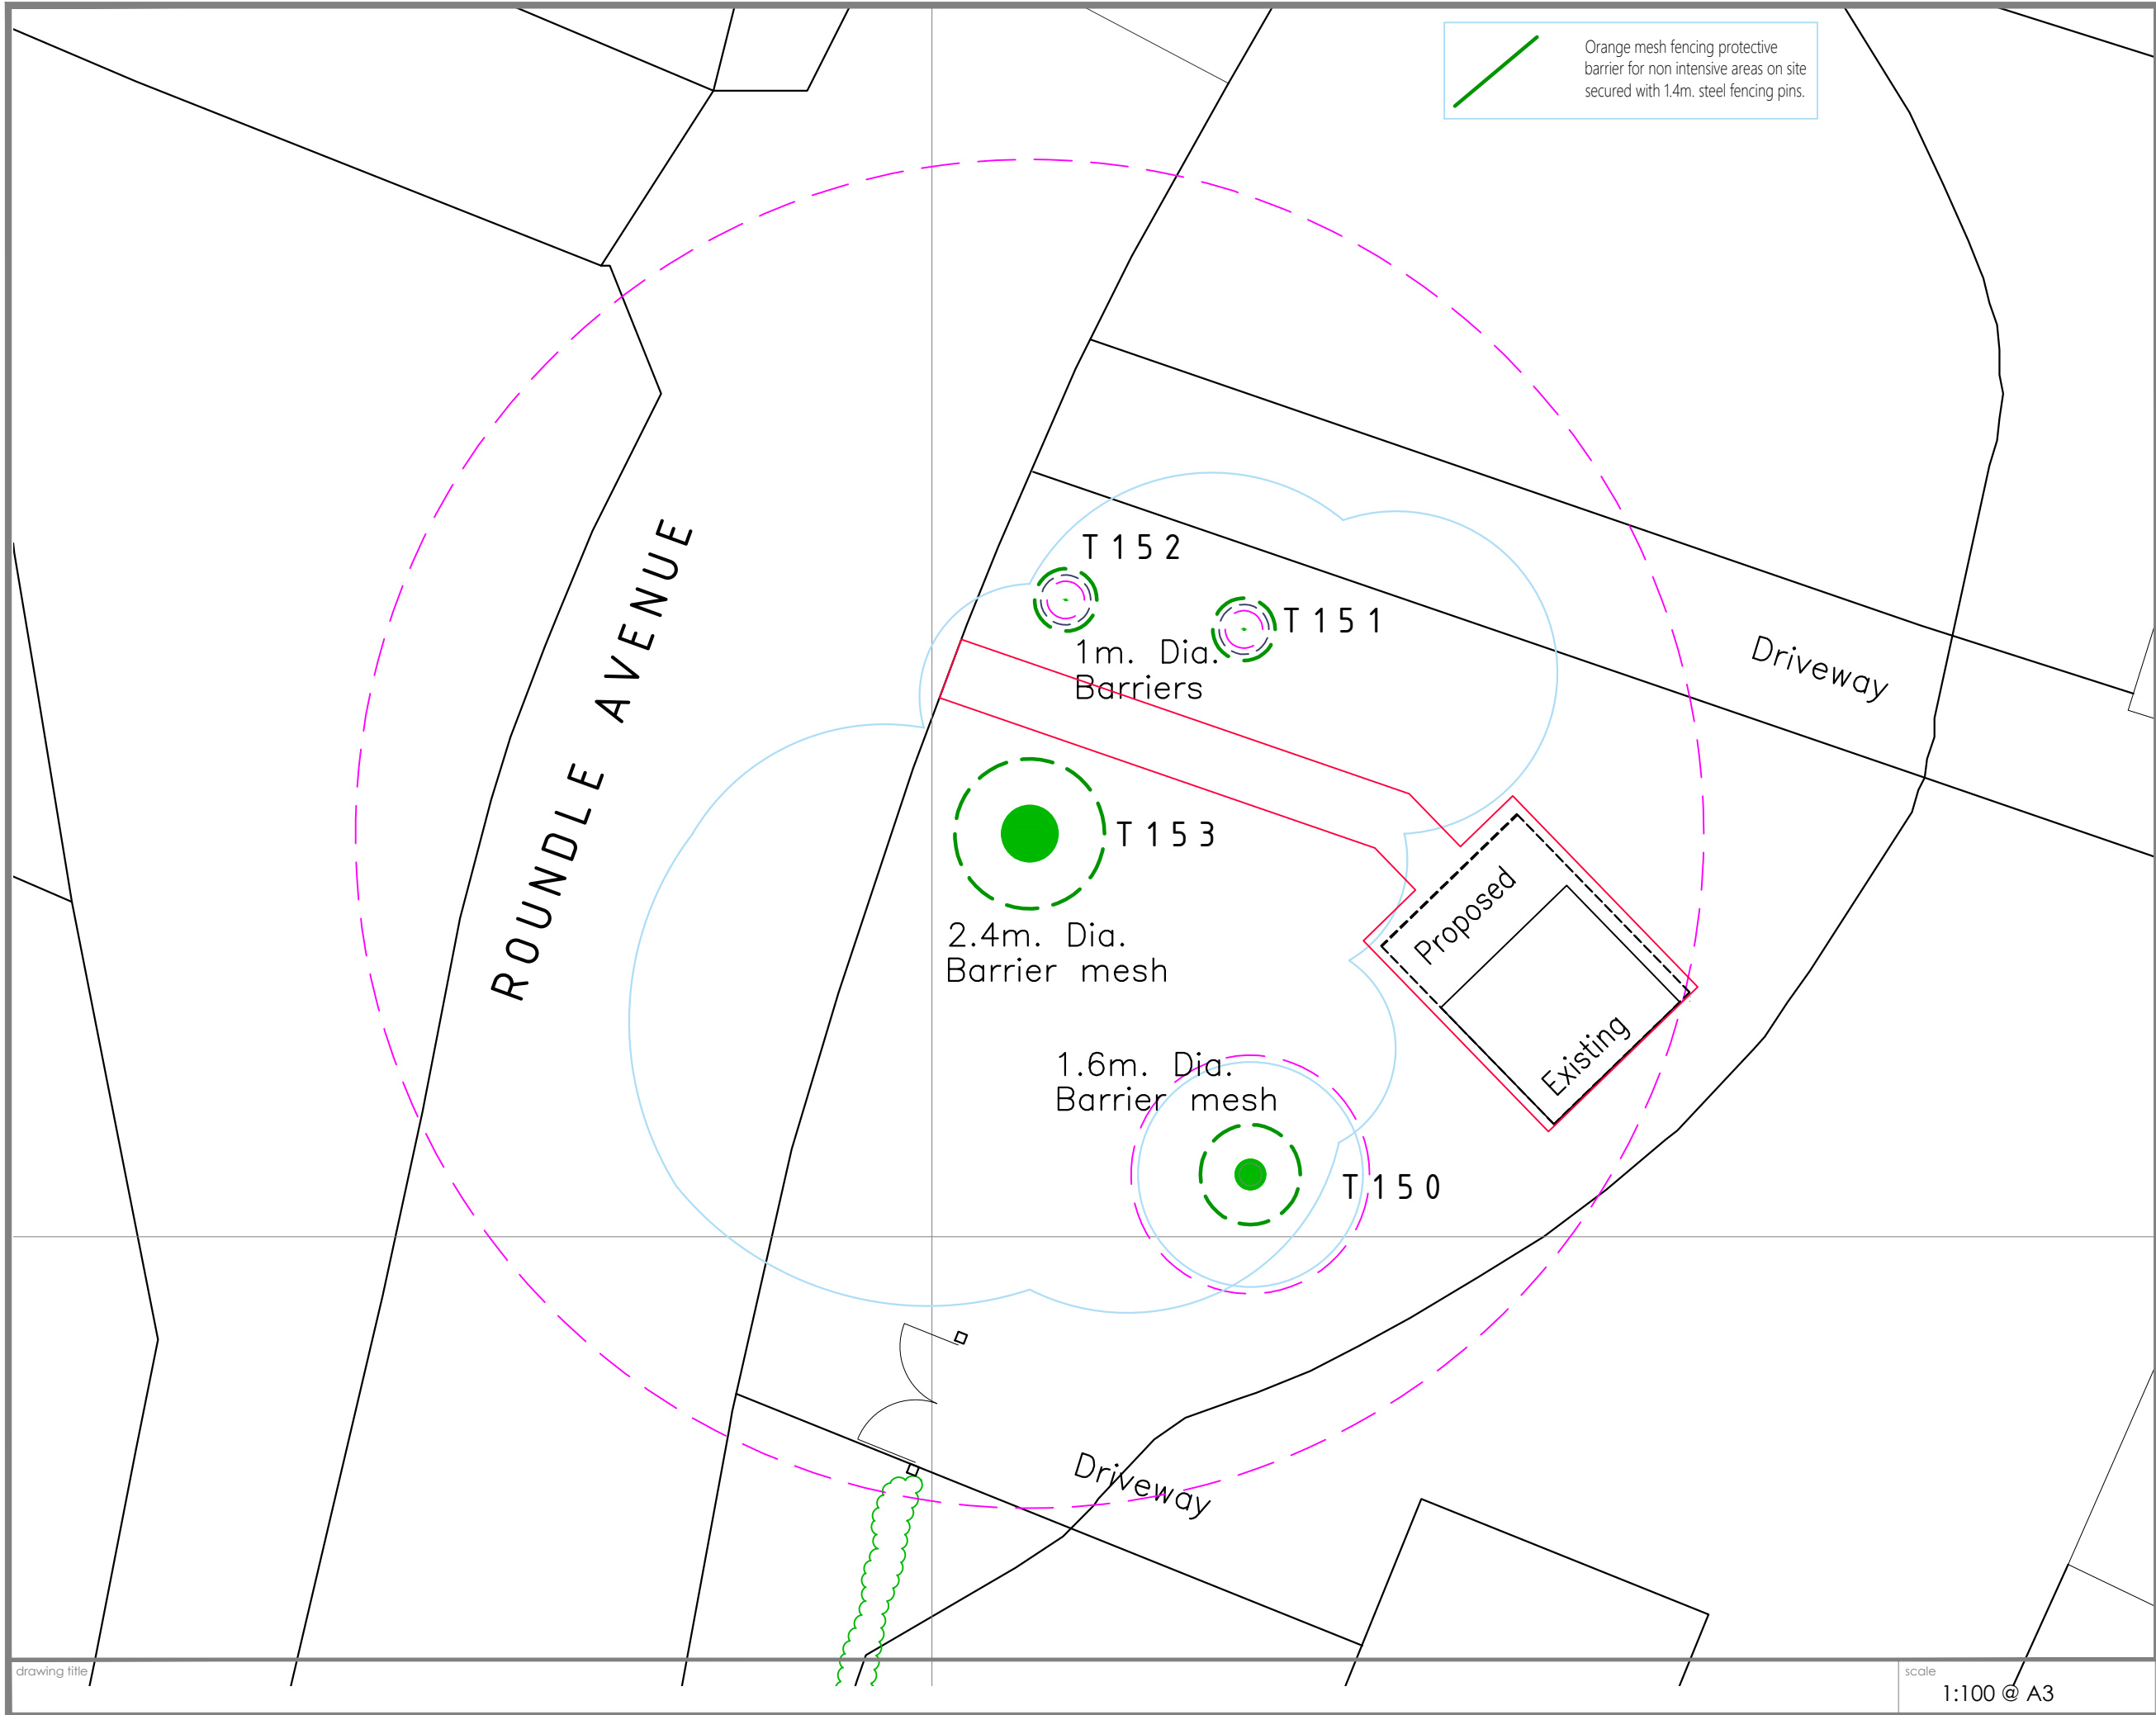

Written dimensions on these drawings shall take precedence over scaled dimensions. Contractors shall verify and be responsible for all dimensions and conditions on the project and this office must be notified of any variations from the dimensions and conditions shown by these drawings prior to commencement of any work. All contractors are deemed to have made themselves aware of site conditions prior to entering into any contract.

This drawing is the property of the Roundle Residents Association. Copyright is reserved by the association and the drawing is issued on condition that it is not copied, reproduced, retained or disclosed to any unauthorised person, either wholly or in part without the consent in writing of the Roundle Residents Association.

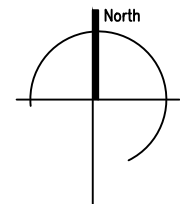

date	description	dwn

client
Mr. M. Spence
c/o Roundle Residents Association
5 Roundle Avenue
Bognor Regis
West Sussex
PO22 8LQ

project
Replacement Estate Management
Safety Equipment and Tool Storage
Shed opposite 5 Roundle Avenue.
PO22 8LQ

drawing title
Tree Protection Plan

drawn by -	date July 2026	checked
job no. 007	drawing no. 07	revision -

drawing title

scale
1:100 @ A3