




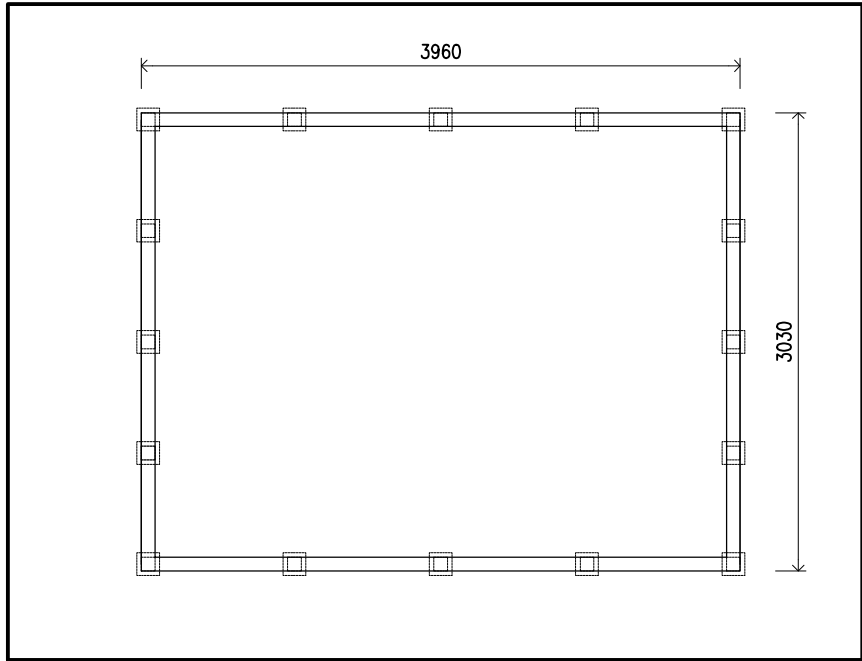


Plan of Floor Frame Scale 1:50 @ A3

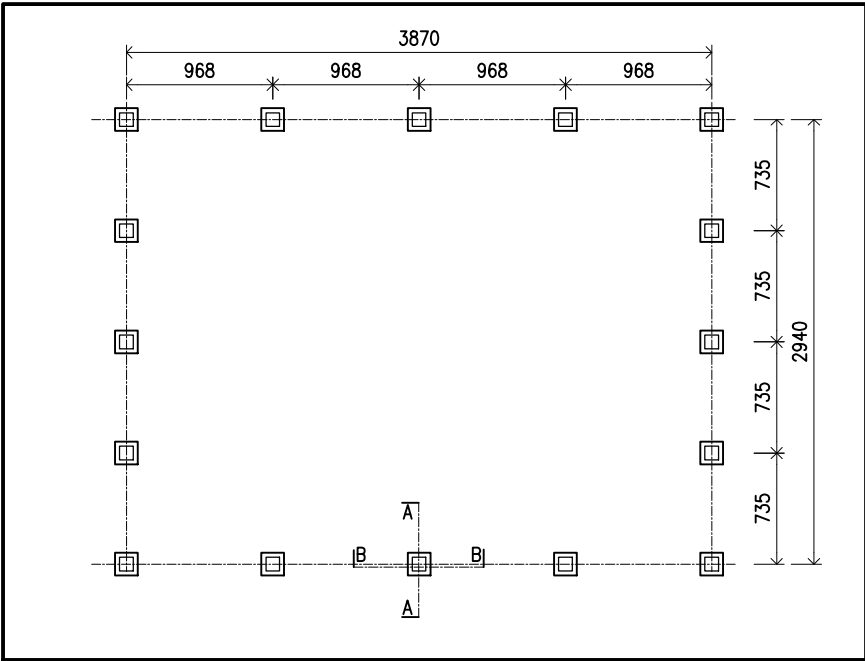

Plan of Foundation Pads Scale 1:50 @ A3

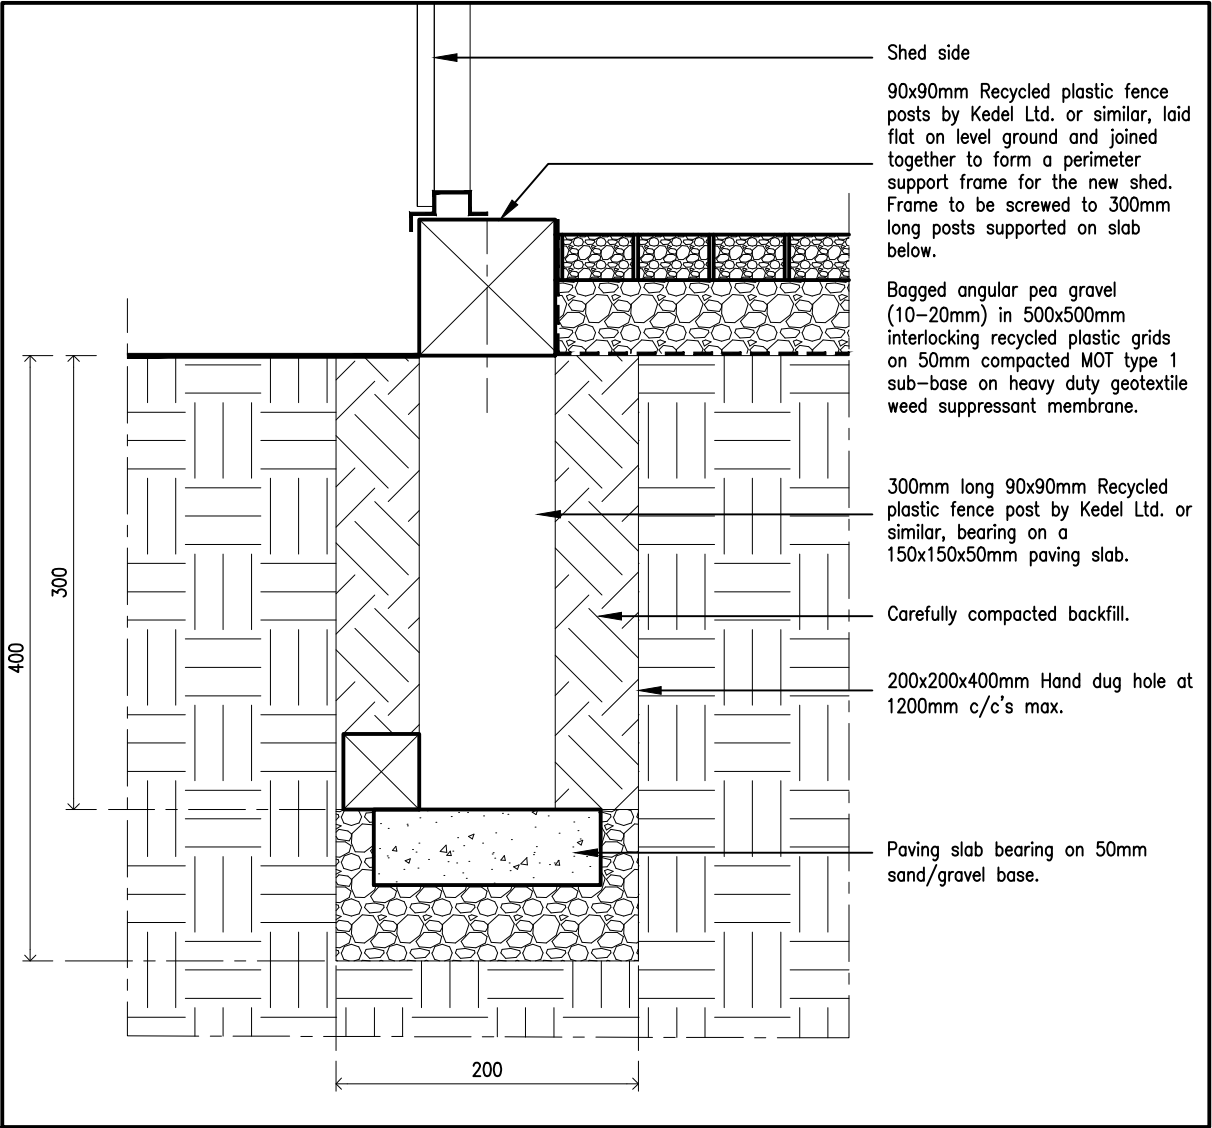

Section A-A Through Floor Frame post Scale 1:5 @ A3

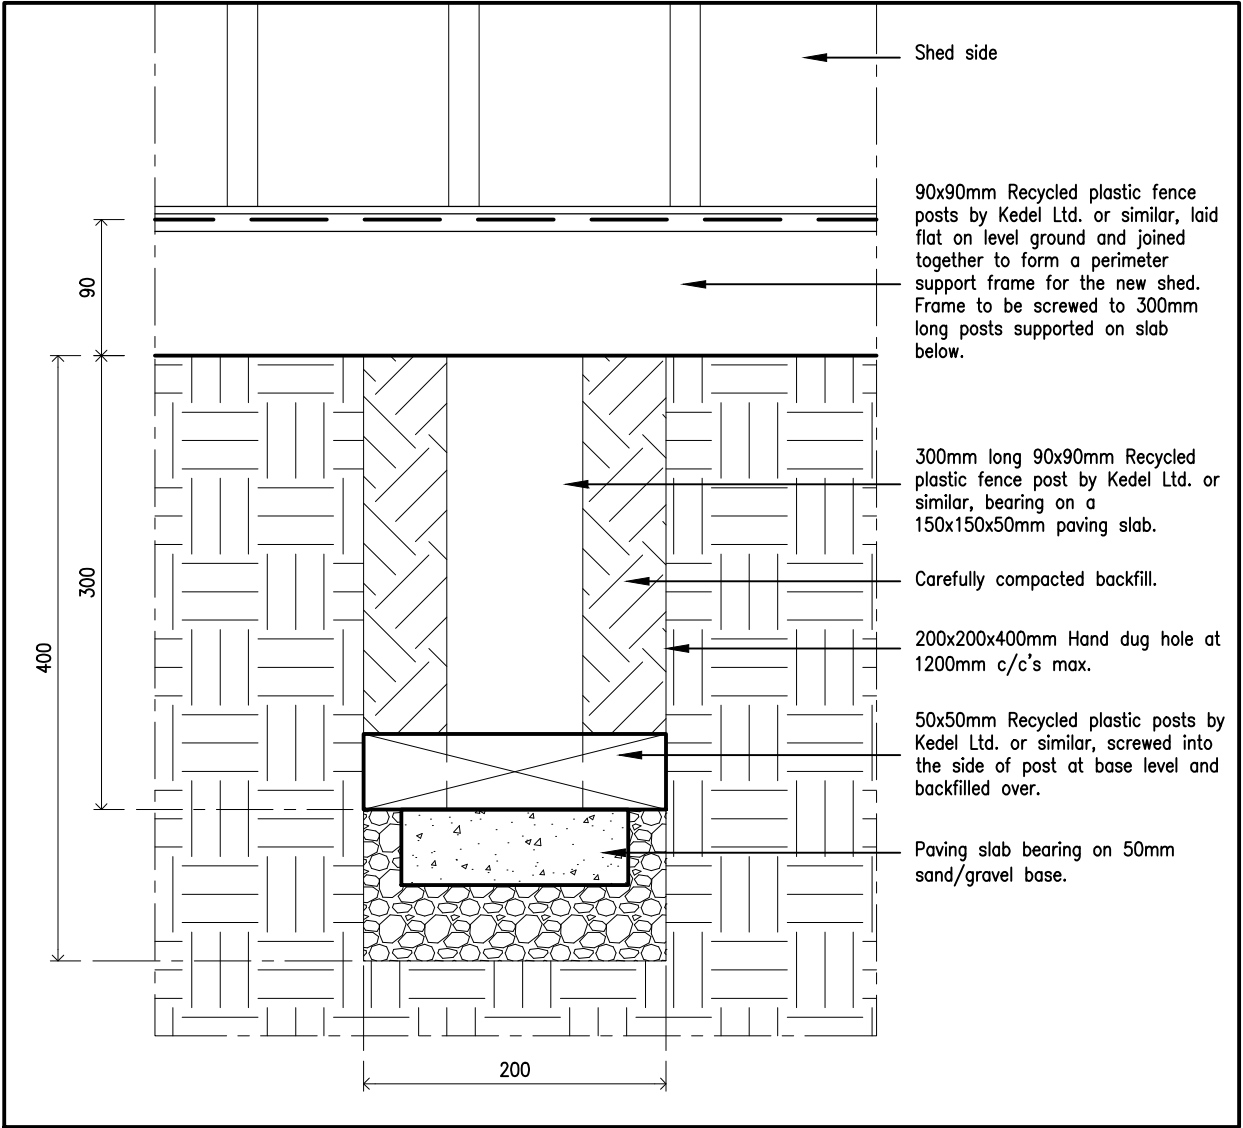

Section B-B Through Floor Frame post Scale 1:5 @ A3

Written dimensions on these drawings shall take precedence over scaled dimensions. Contractors shall verify and be responsible for all dimensions and conditions on the project and this office must be notified of any variations from the dimensions and conditions shown by these drawings prior to commencement of any work. All contractors are deemed to have made themselves aware of site conditions prior to entering into any contract.

This drawing is the property of the Roundle Residents Association. Copyright is reserved by the association and the drawing is issued on condition that it is not copied, reproduced, retained or disclosed to any unauthorised person, either wholly or in part without the consent in writing of the Roundle Residents Association.

date	description	drn
client		
Mr. M. Spence c/o Roundle Residents Association 5 Roundle Avenue Bognor Regis West Sussex PO22 8LQ		
project		
Replacement Estate Management Safety Equipment and Tool Storage Shed opposite 5 Roundle Avenue. PO22 8LQ		
drawing title		
Shed Base Frame and Foundation.		
drawn by	date	checked
-	Aug 2026	
job no.	drawing no.	revision
007	08	-

drawing title

scale
See Drg,