


EXISTING ELEVATION'S FRONT 1:50.

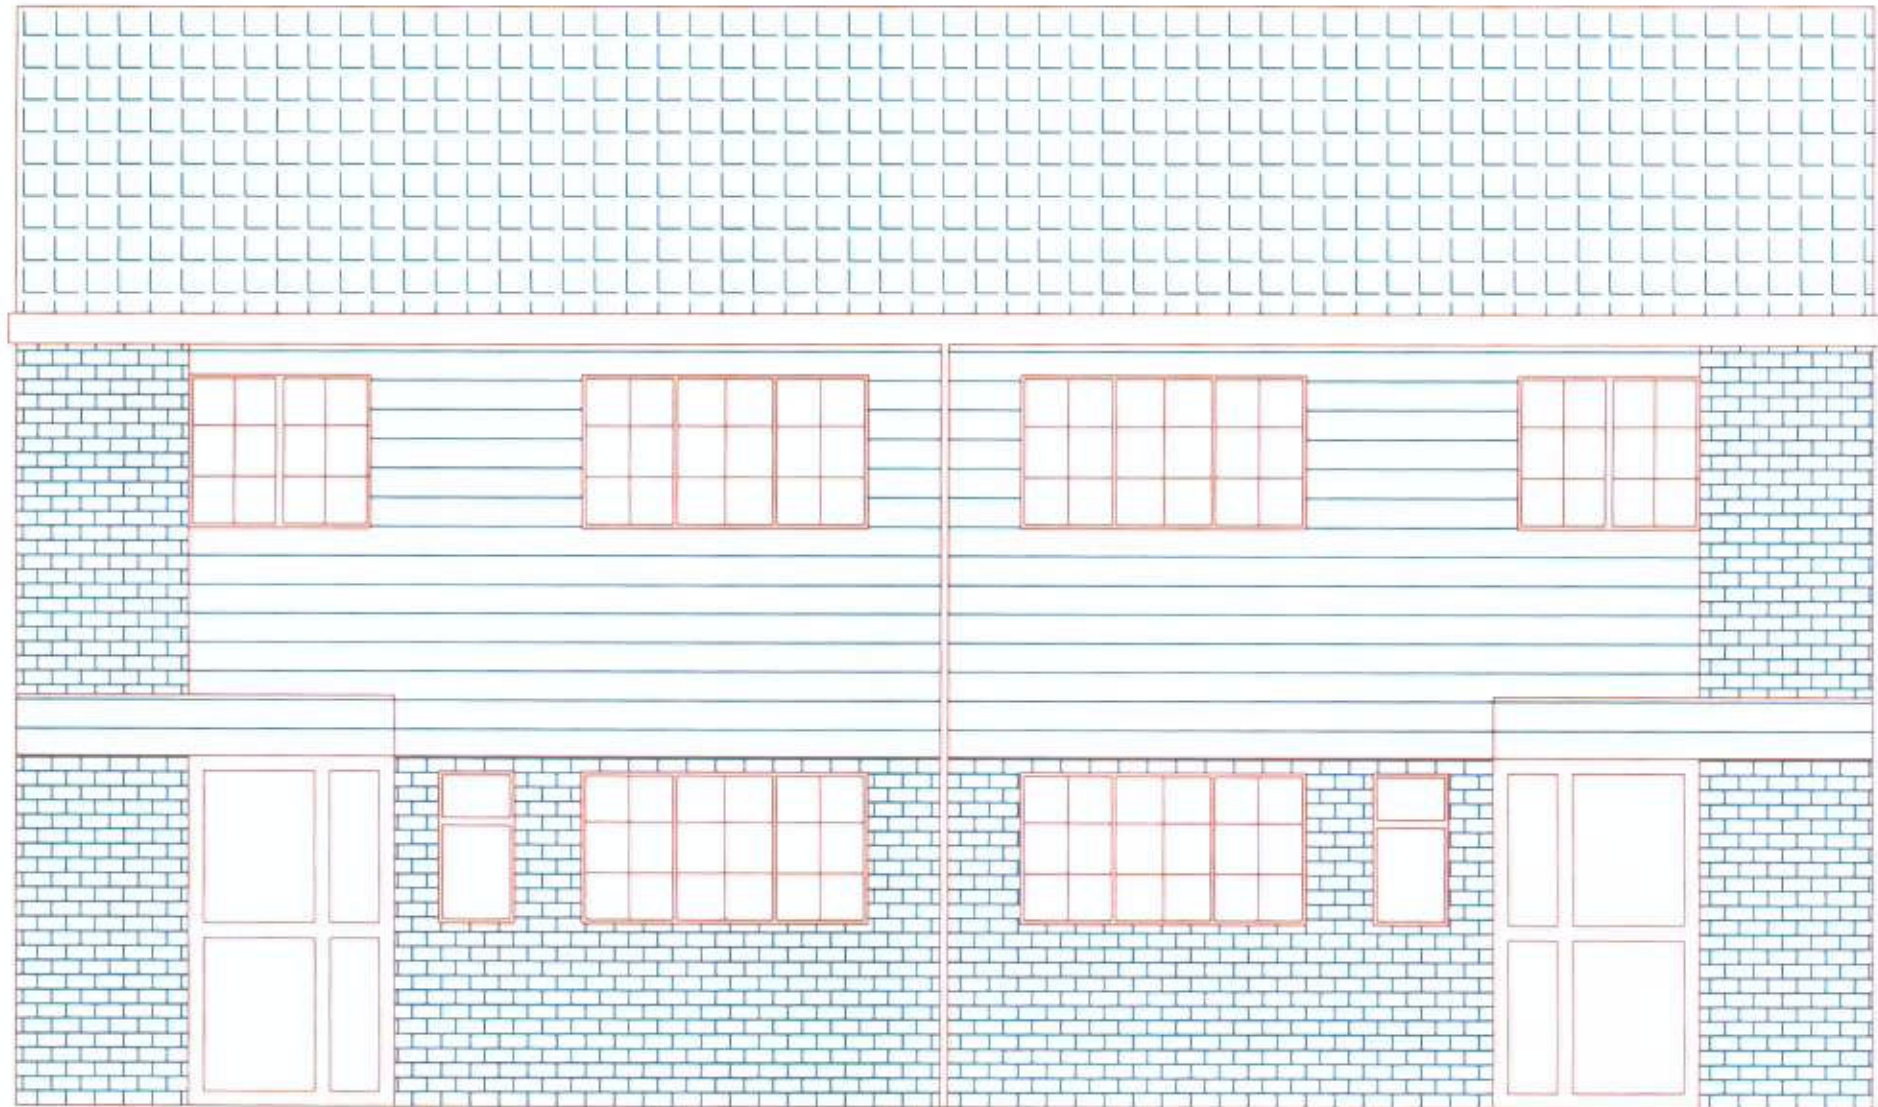

↑ 37 PIMBEROUGH WAY

39 ↑