


EXISTING ELEVATIONS BACK 1:50

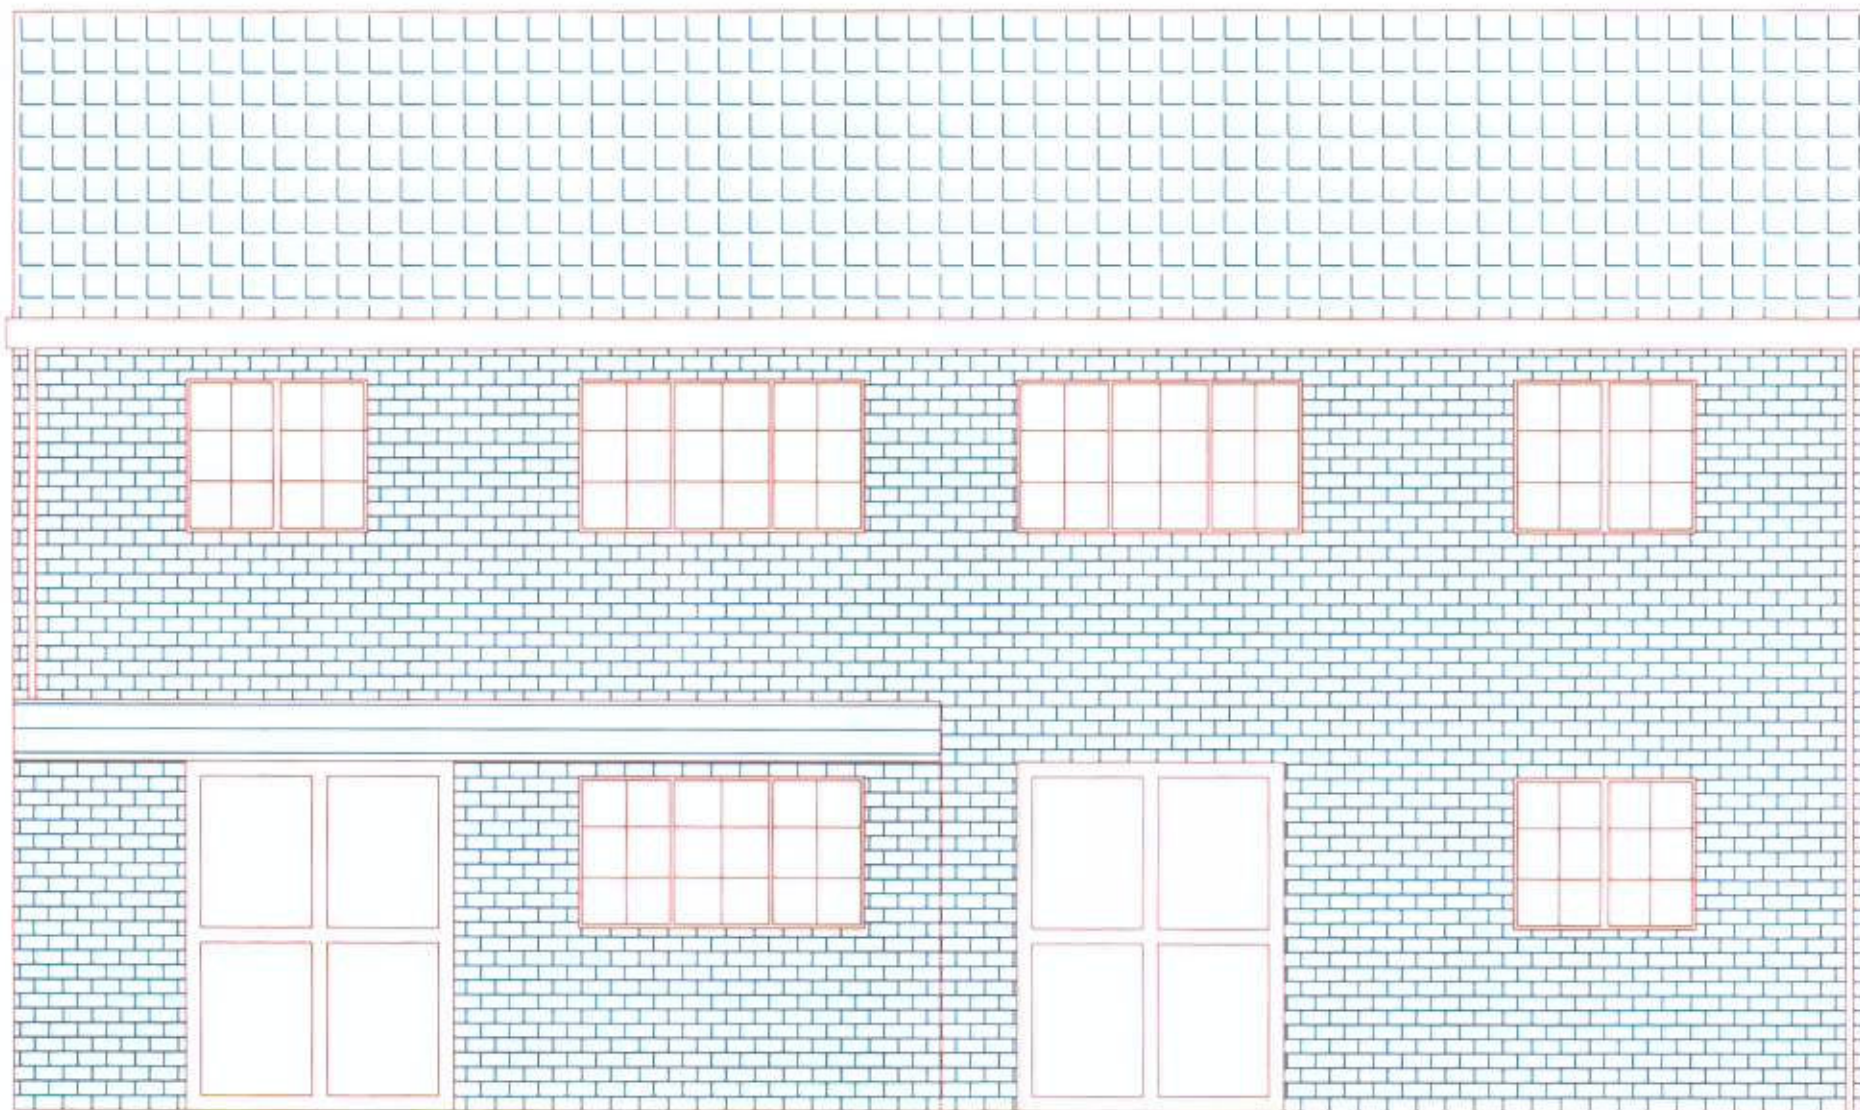

39 ↑

37 PULBOROUGH WAY ↑