PROPOSED ELEVATION FRONT 1:50

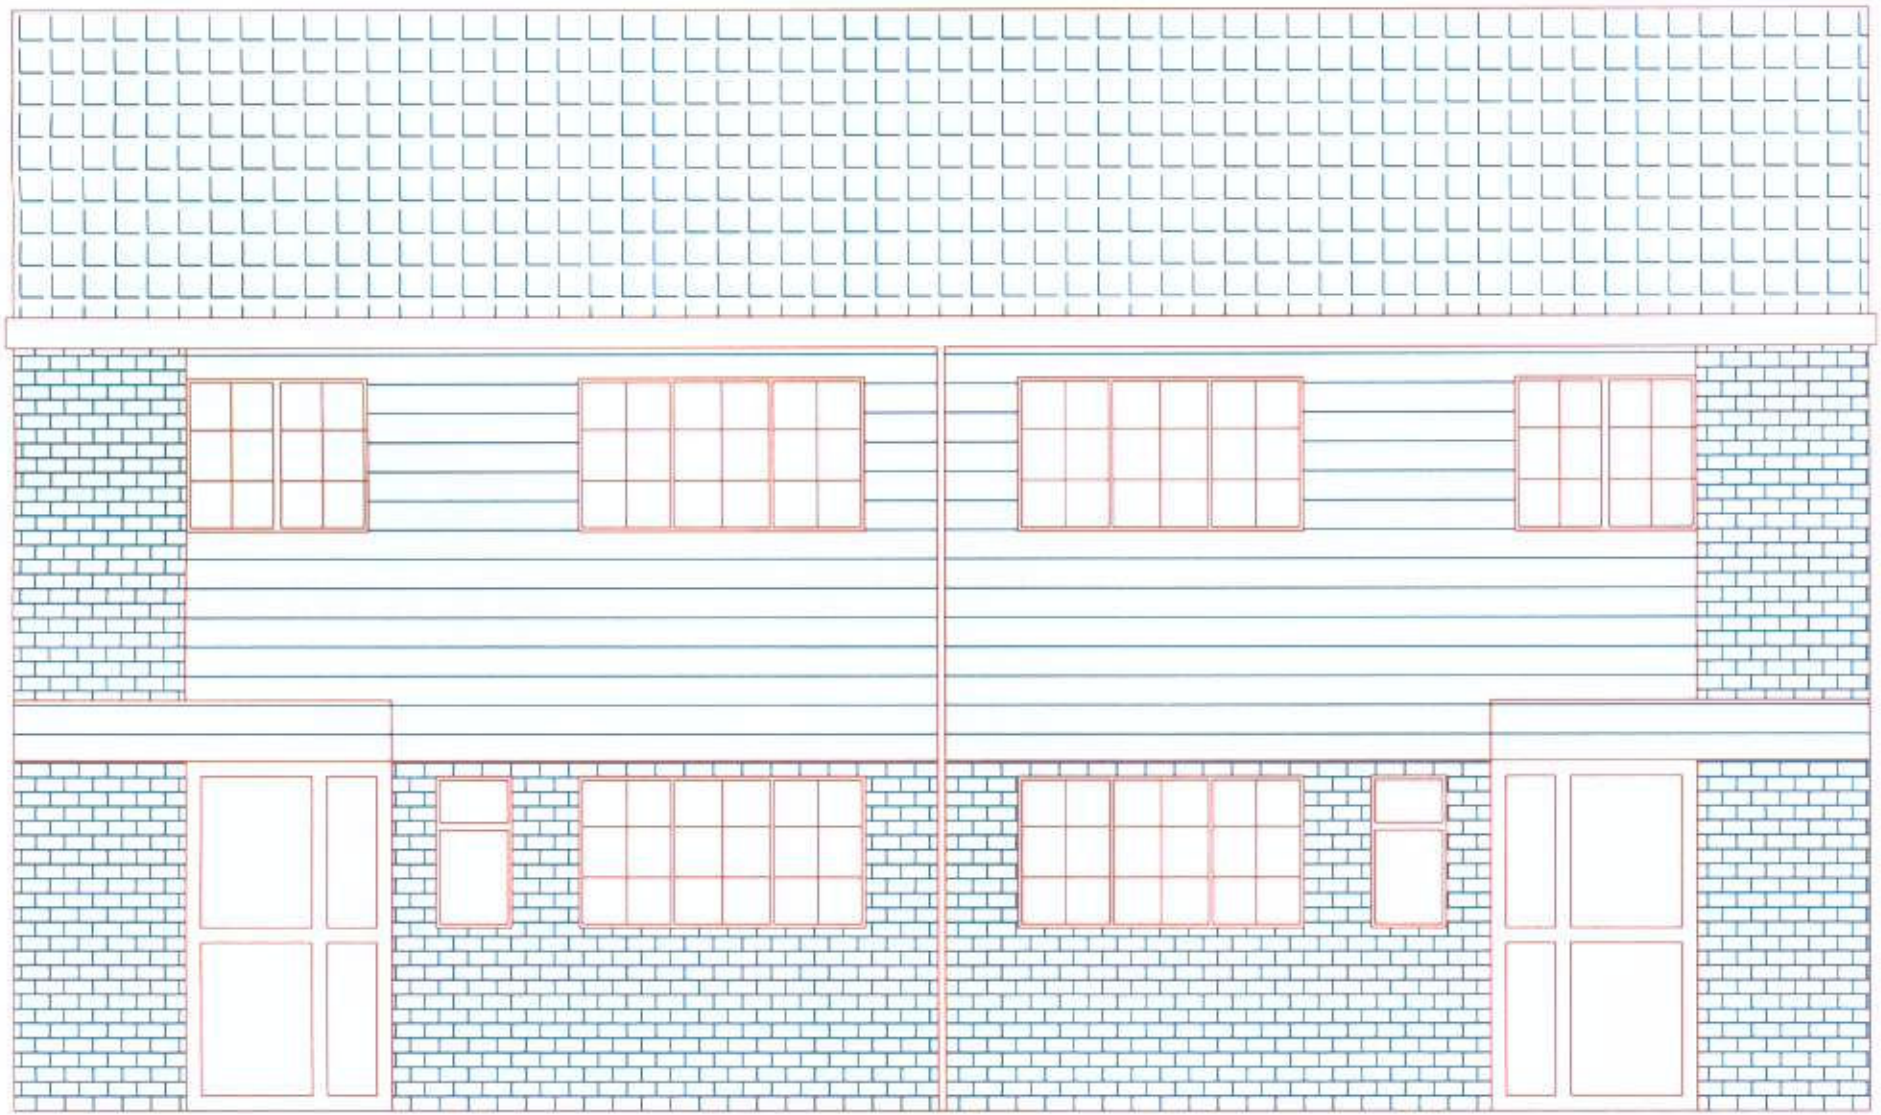

ARUN DISTRICT COUNCIL FP/92/09/