


PROPOSED ELEVATION BACK 1:50

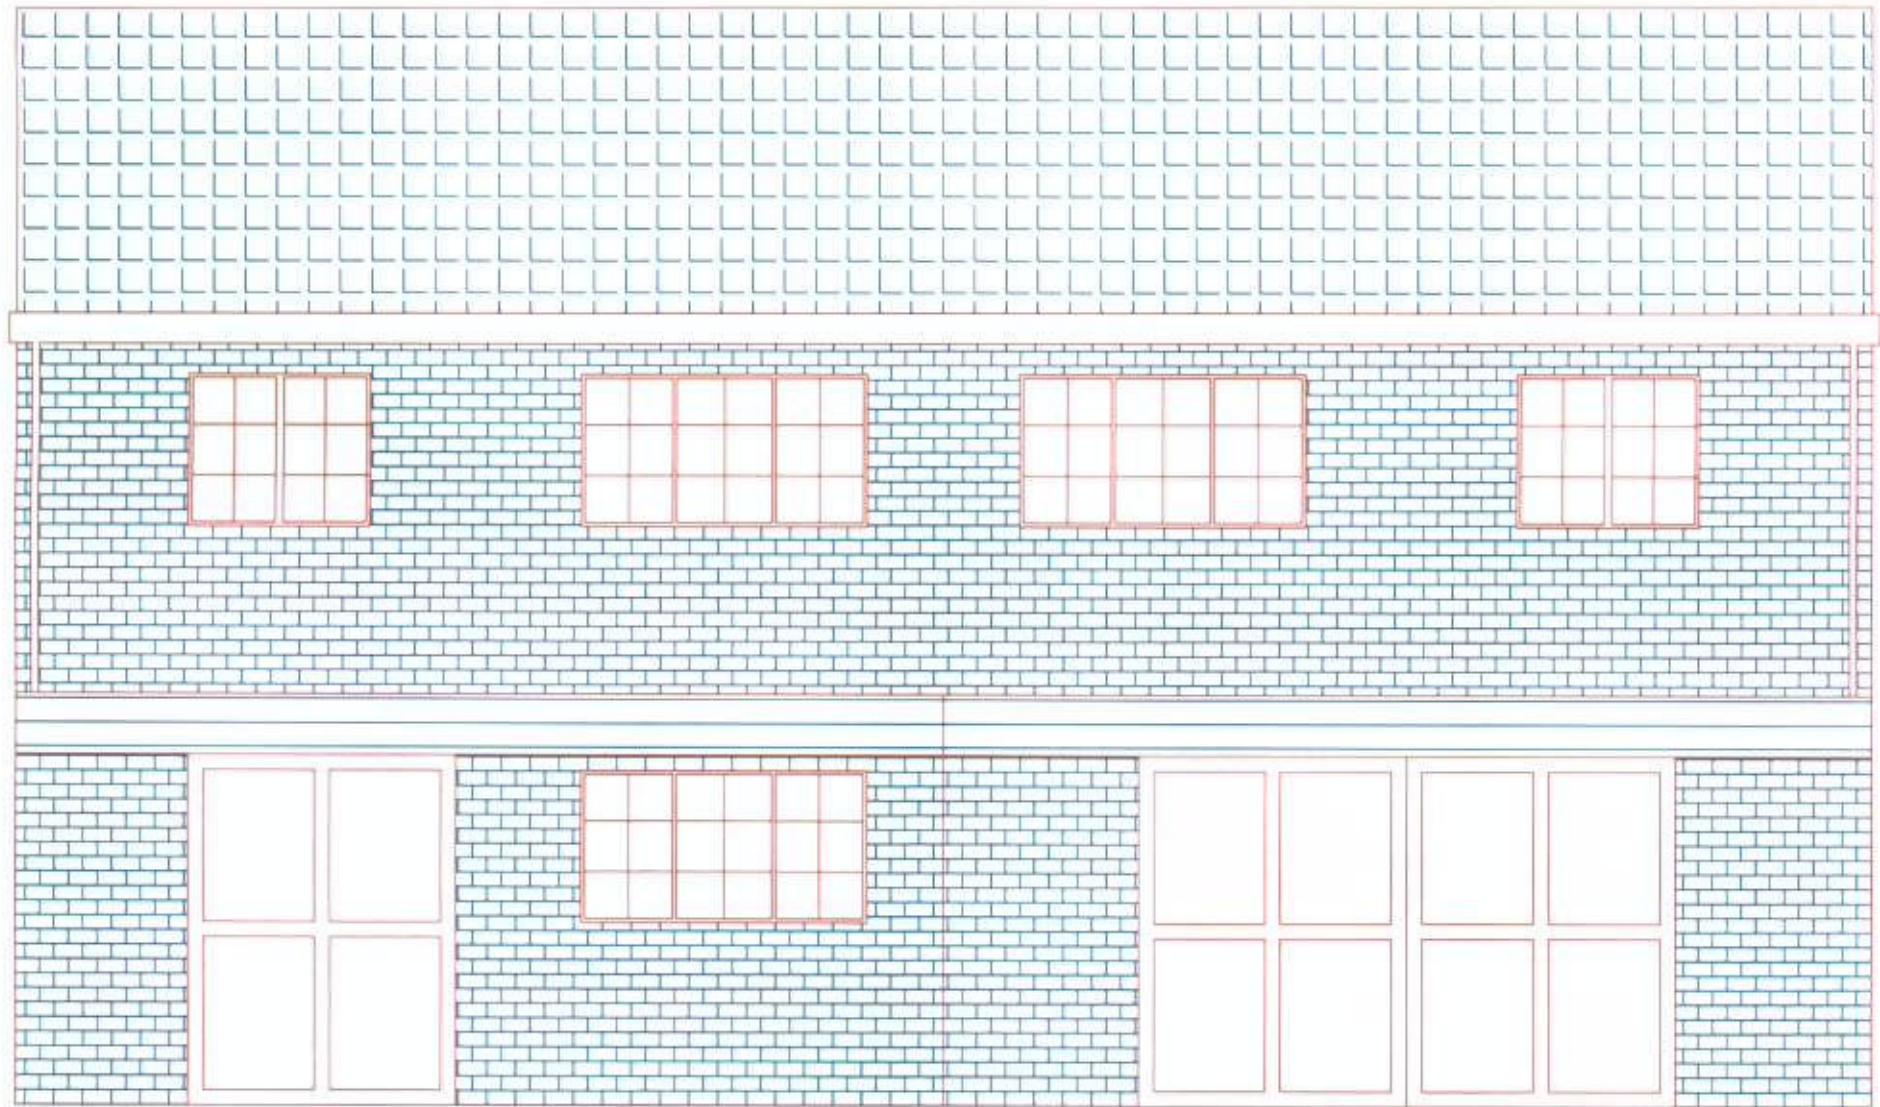

39 ↑

37 ↑ PULBROUGH WAY