



Block Plan
Scale 1:200

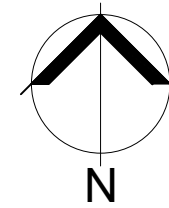

Location Plan
Scale 1:1250

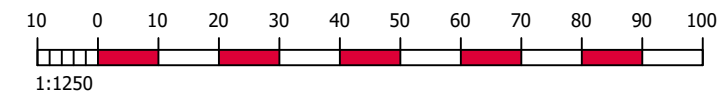

Notes

1. Do not scale from this drawing, except for planning purposes. Use figured dimensions only.
2. All dimensions must be checked on site prior to commencement of work.
3. Where applicable this drawing is to be read in conjunction with other consultants' drawings.
4. Streetwise Licence No,100047474.

Chichester Architectural Design

Ayumi Addison
Mobile : 07775968067
ayumiaddison@gmail.com

Project	Two storey extension at 17 Drake Park, Bognor Regis		Date	11.03.19	Drawn by	AA
	Drawing		Status	1:200 & 1250@ A3	Planning	
Location Plan Block Plan		Job No	1902	Dwg No	A-20	Revision