



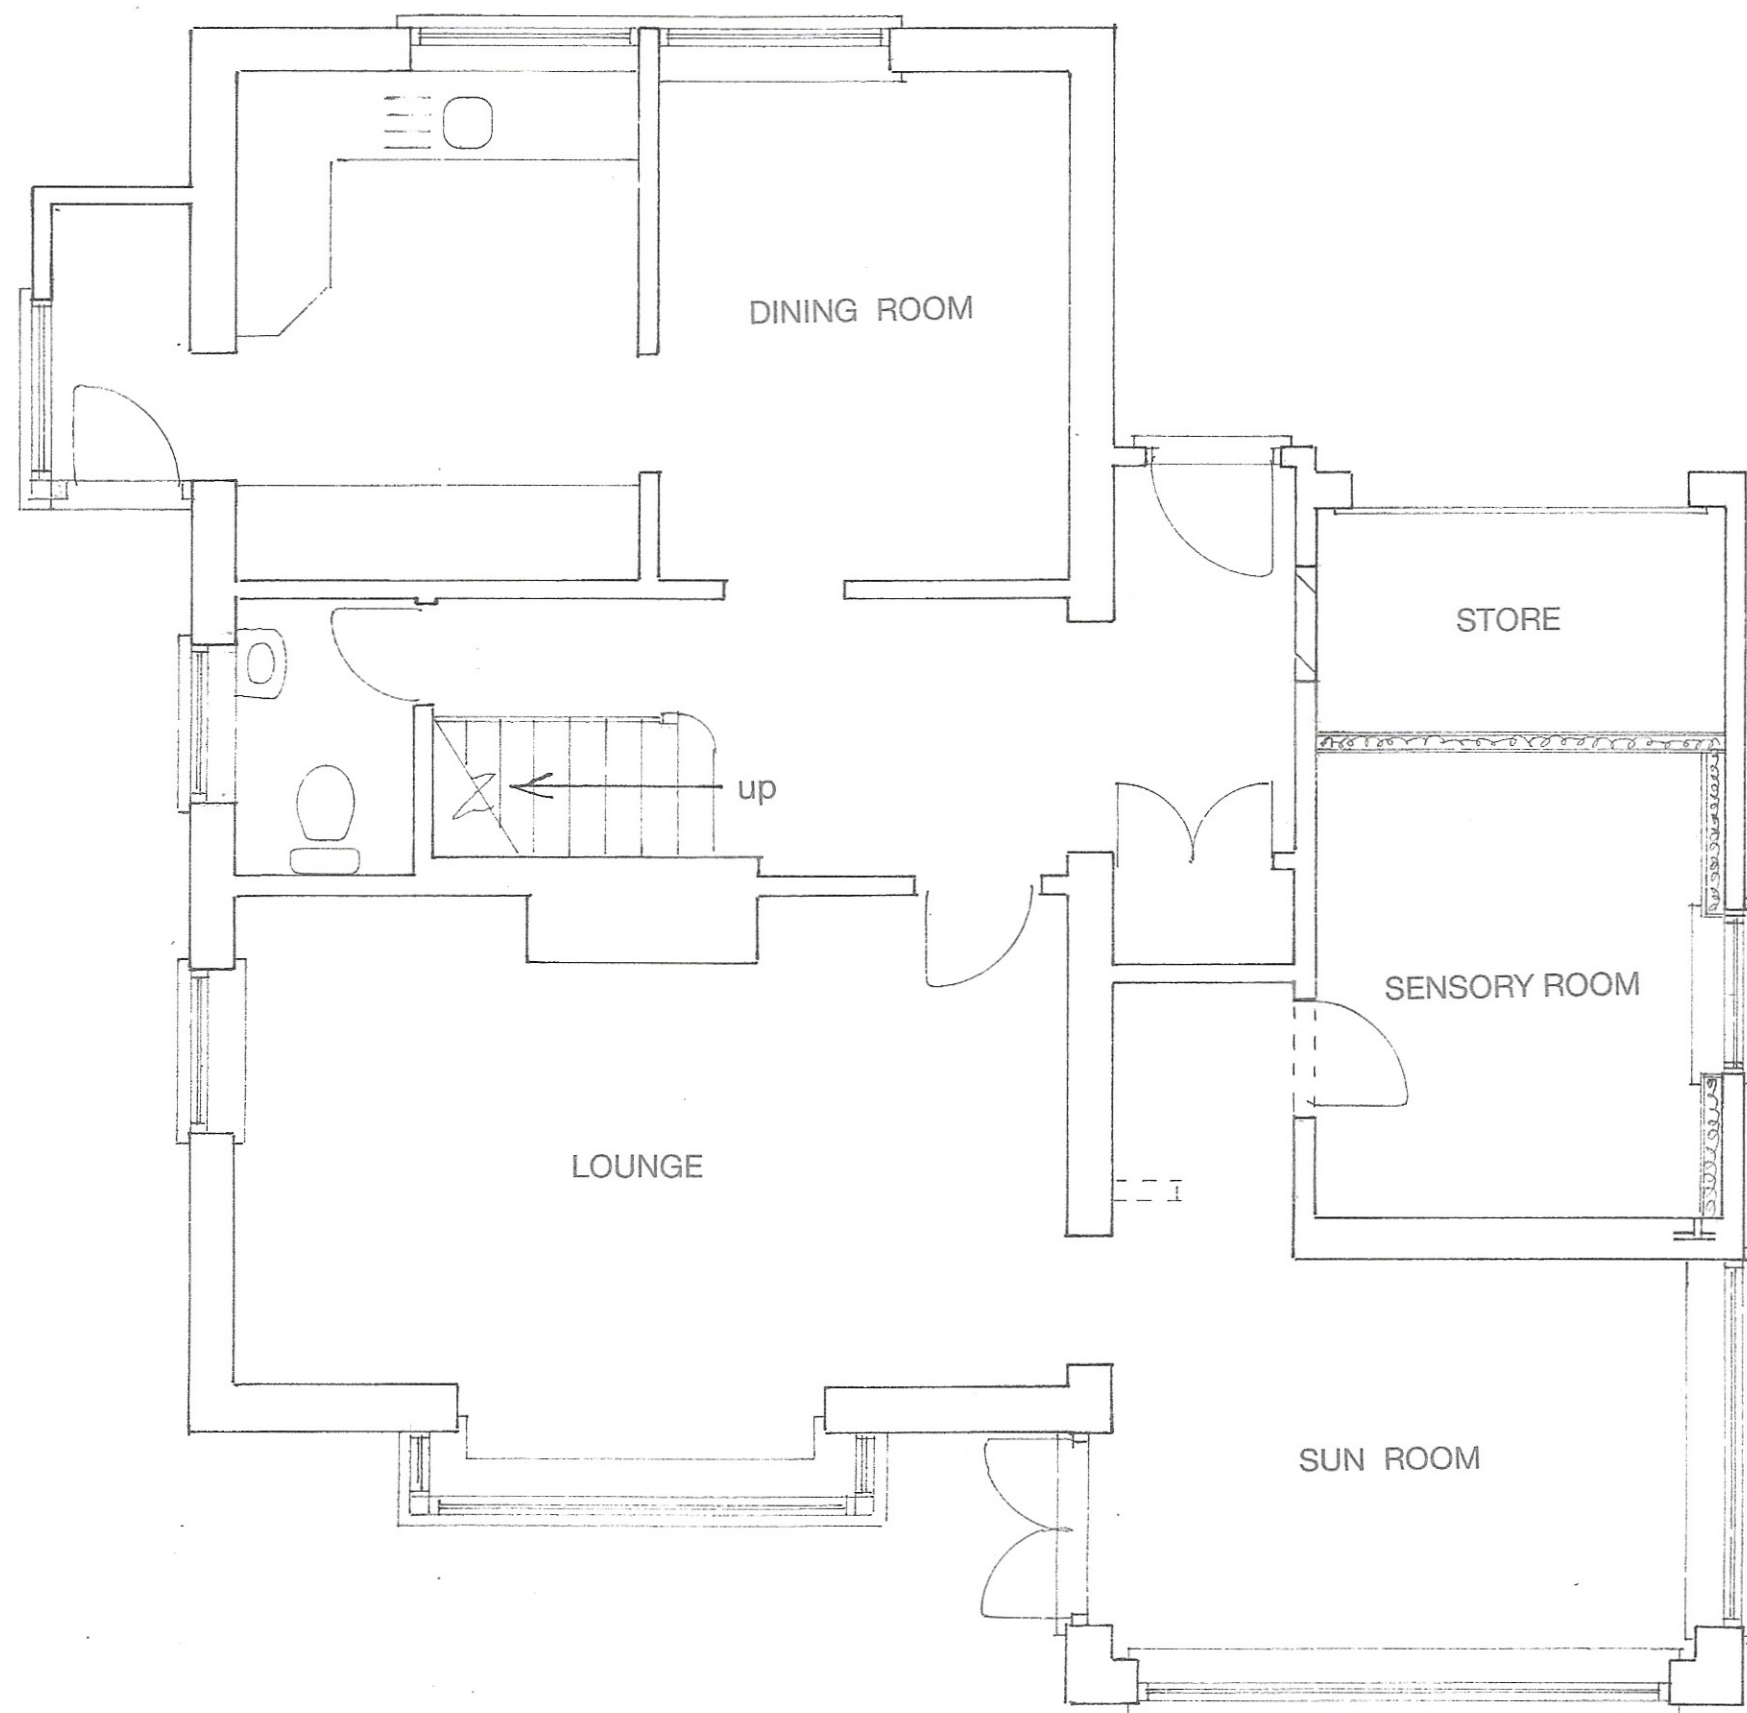

GROUND FLOOR PLAN

1 : 50

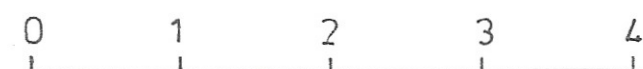


Proposed

PROPOSED 1ST FLOOR EXTENSION AND CONVERSION OF GARAGE
AT 40, DOWNVIEW ROAD, FELPHAM FOR MR. & MRS. W. MORGAN.



LOCATION PLAN

1 : 1250

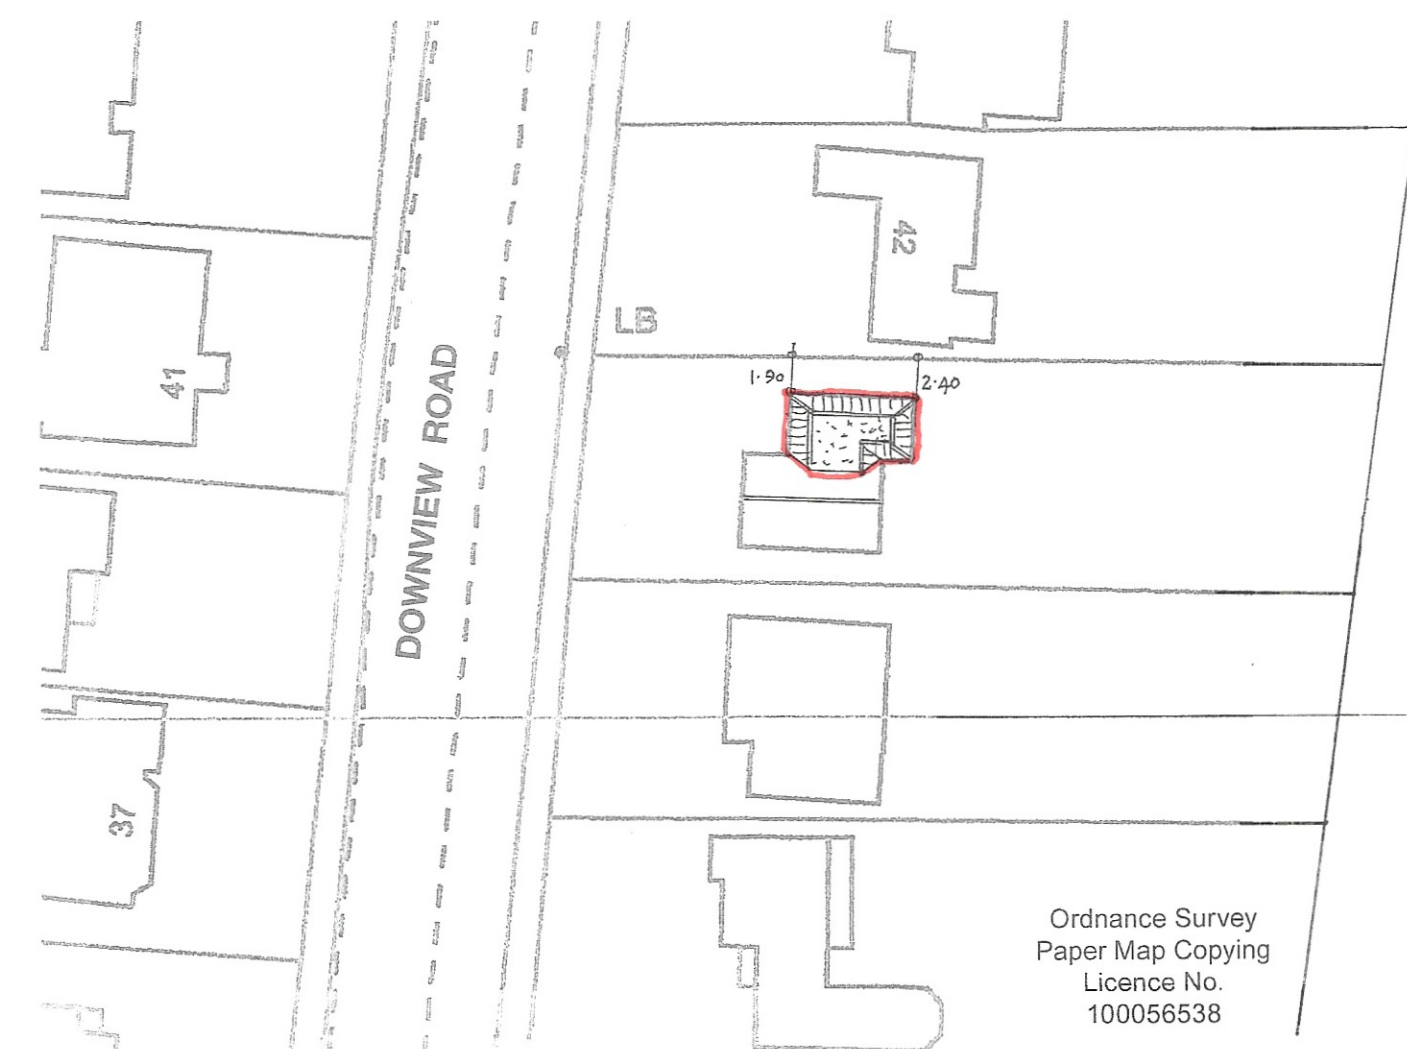

BLOCK PLAN

1 : 500

Ordnance Survey
Paper Map Copying
Licence No.
100056538

Sheet 1 of 4

Bryan Butcher
Rainbow Cottage
Nyetimber Lane
Bognor Regis PO21 3JX
01243 266871
07973 233442
bryan.butcher@btinternet.com
www.bryanbutcher.com