


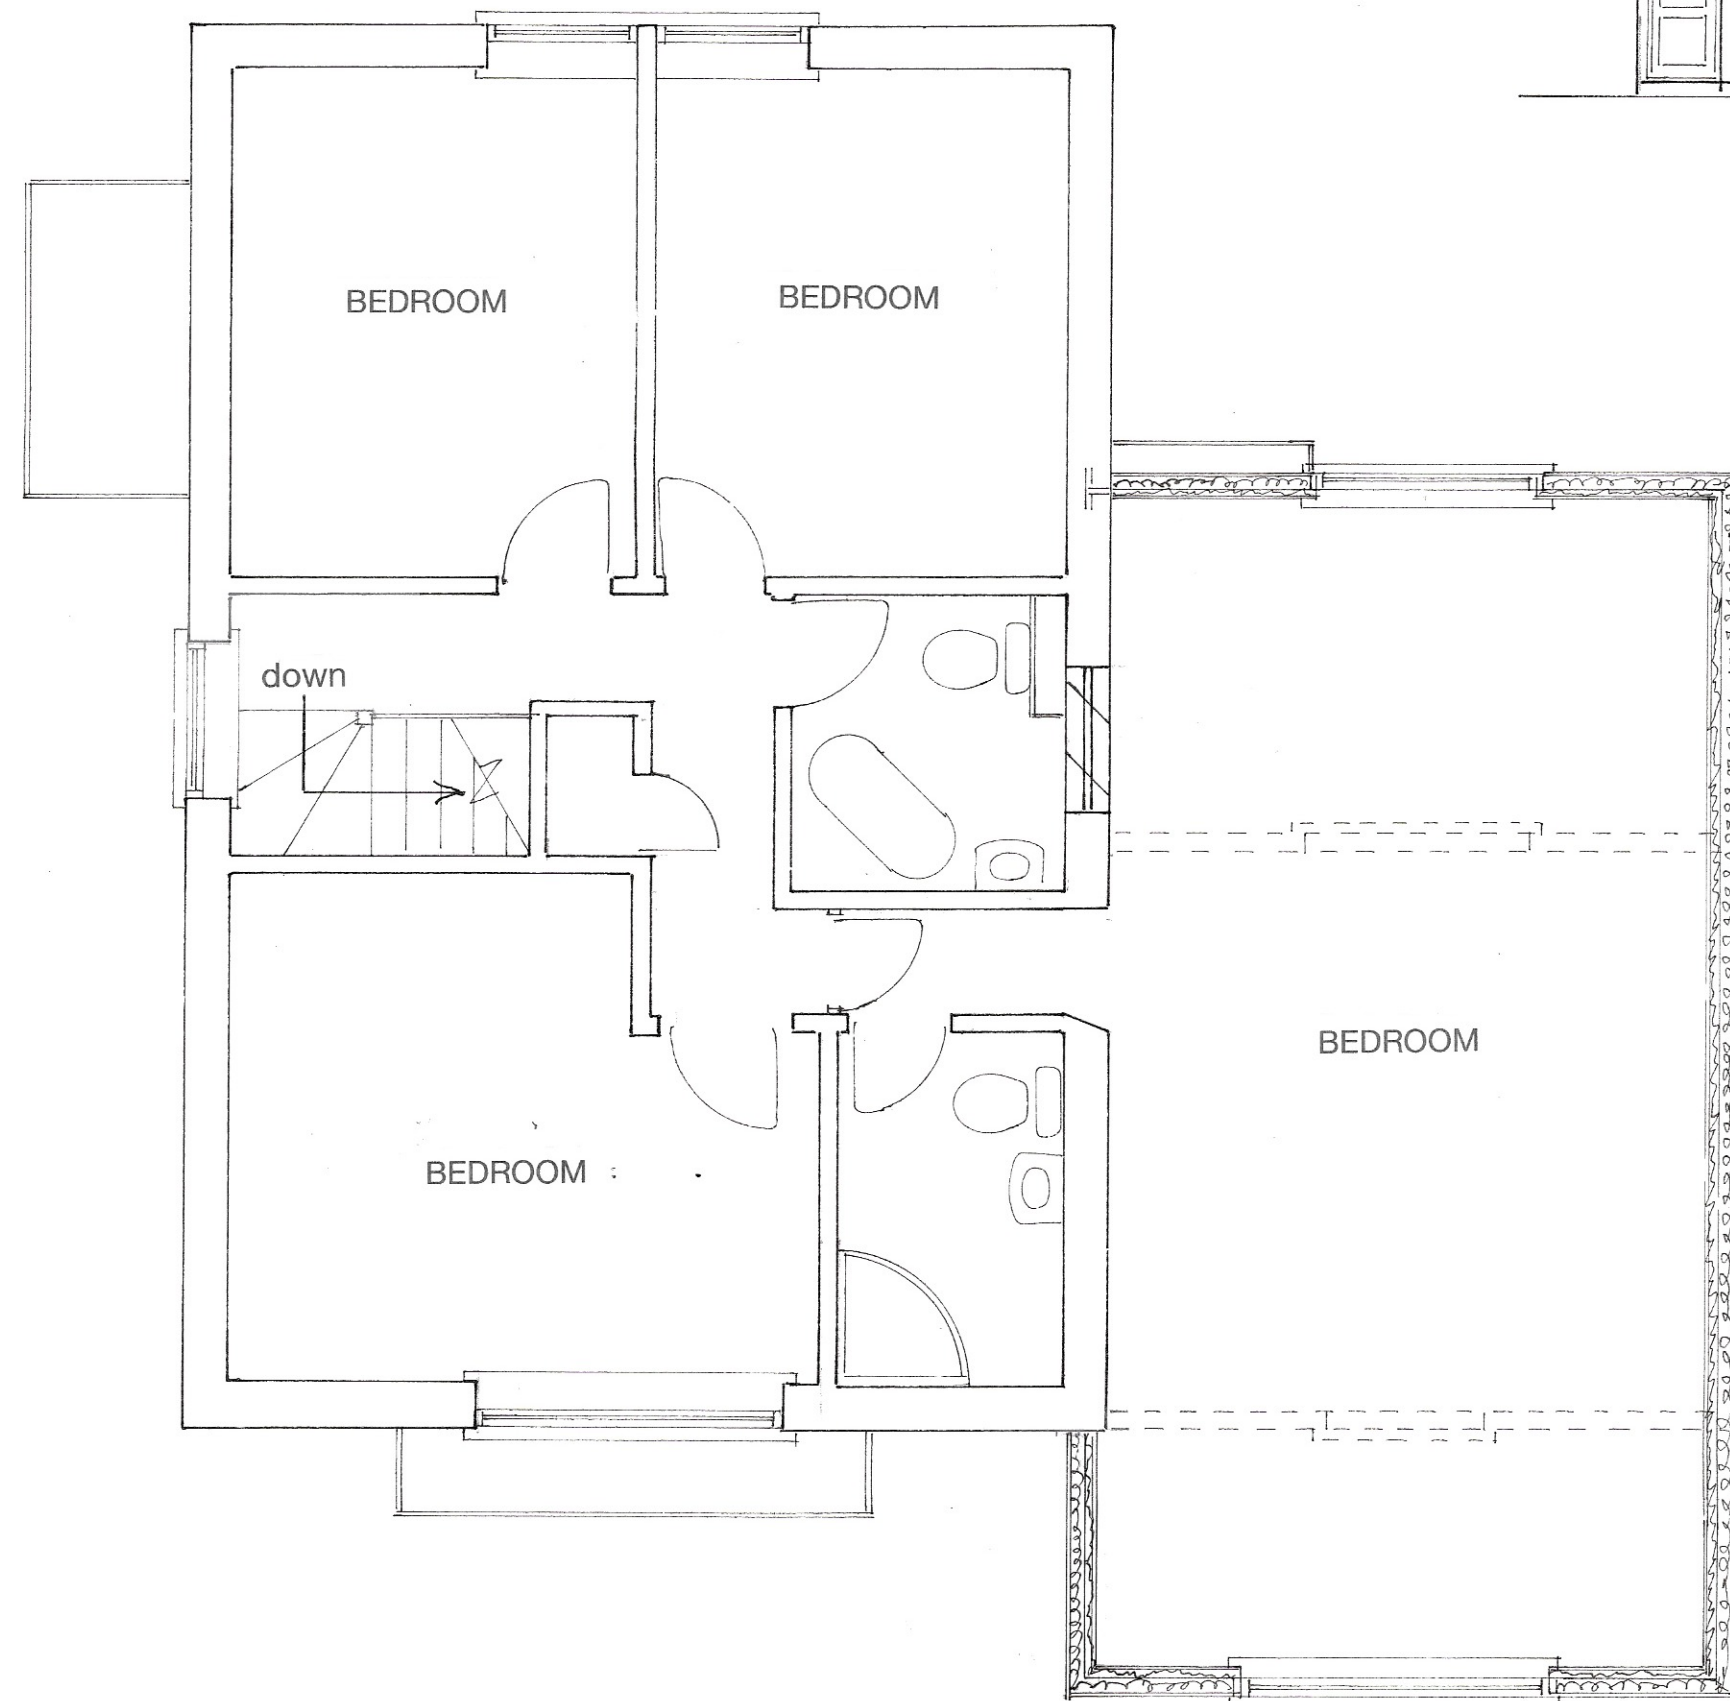

Remove existing tile hanging and replace
with Marley Cedral to match new 1st floor addition.

Marley Cedral cement board cladding.
Colour: Dark Grey Code: C.15

EAST

NORTH

Roof tiles to match existing.

Remove existing tile hanging and replace
with Marley Cedral to match new 1st floor addition.

WEST

1 : 100

0 1 2 3 4

SOUTH

Marley Cedral cement board cladding.
Colour: Dark Grey Code: C.15

Sheet 2 of 4

Proposed

PROPOSED 1ST FLOOR EXTENSION AND CONVERSION OF GARAGE
AT 40, DOWNVIEW ROAD, FELPHAM FOR MR. & MRS. W. MORGAN.

Bryan Butcher
Rainbow Cottage
Nyetimber Lane
Bognor Regis PO21 3JX
01243 266871
07973 233442
bryan.butcher@btinternet.com
www.bryanbutcher.com