

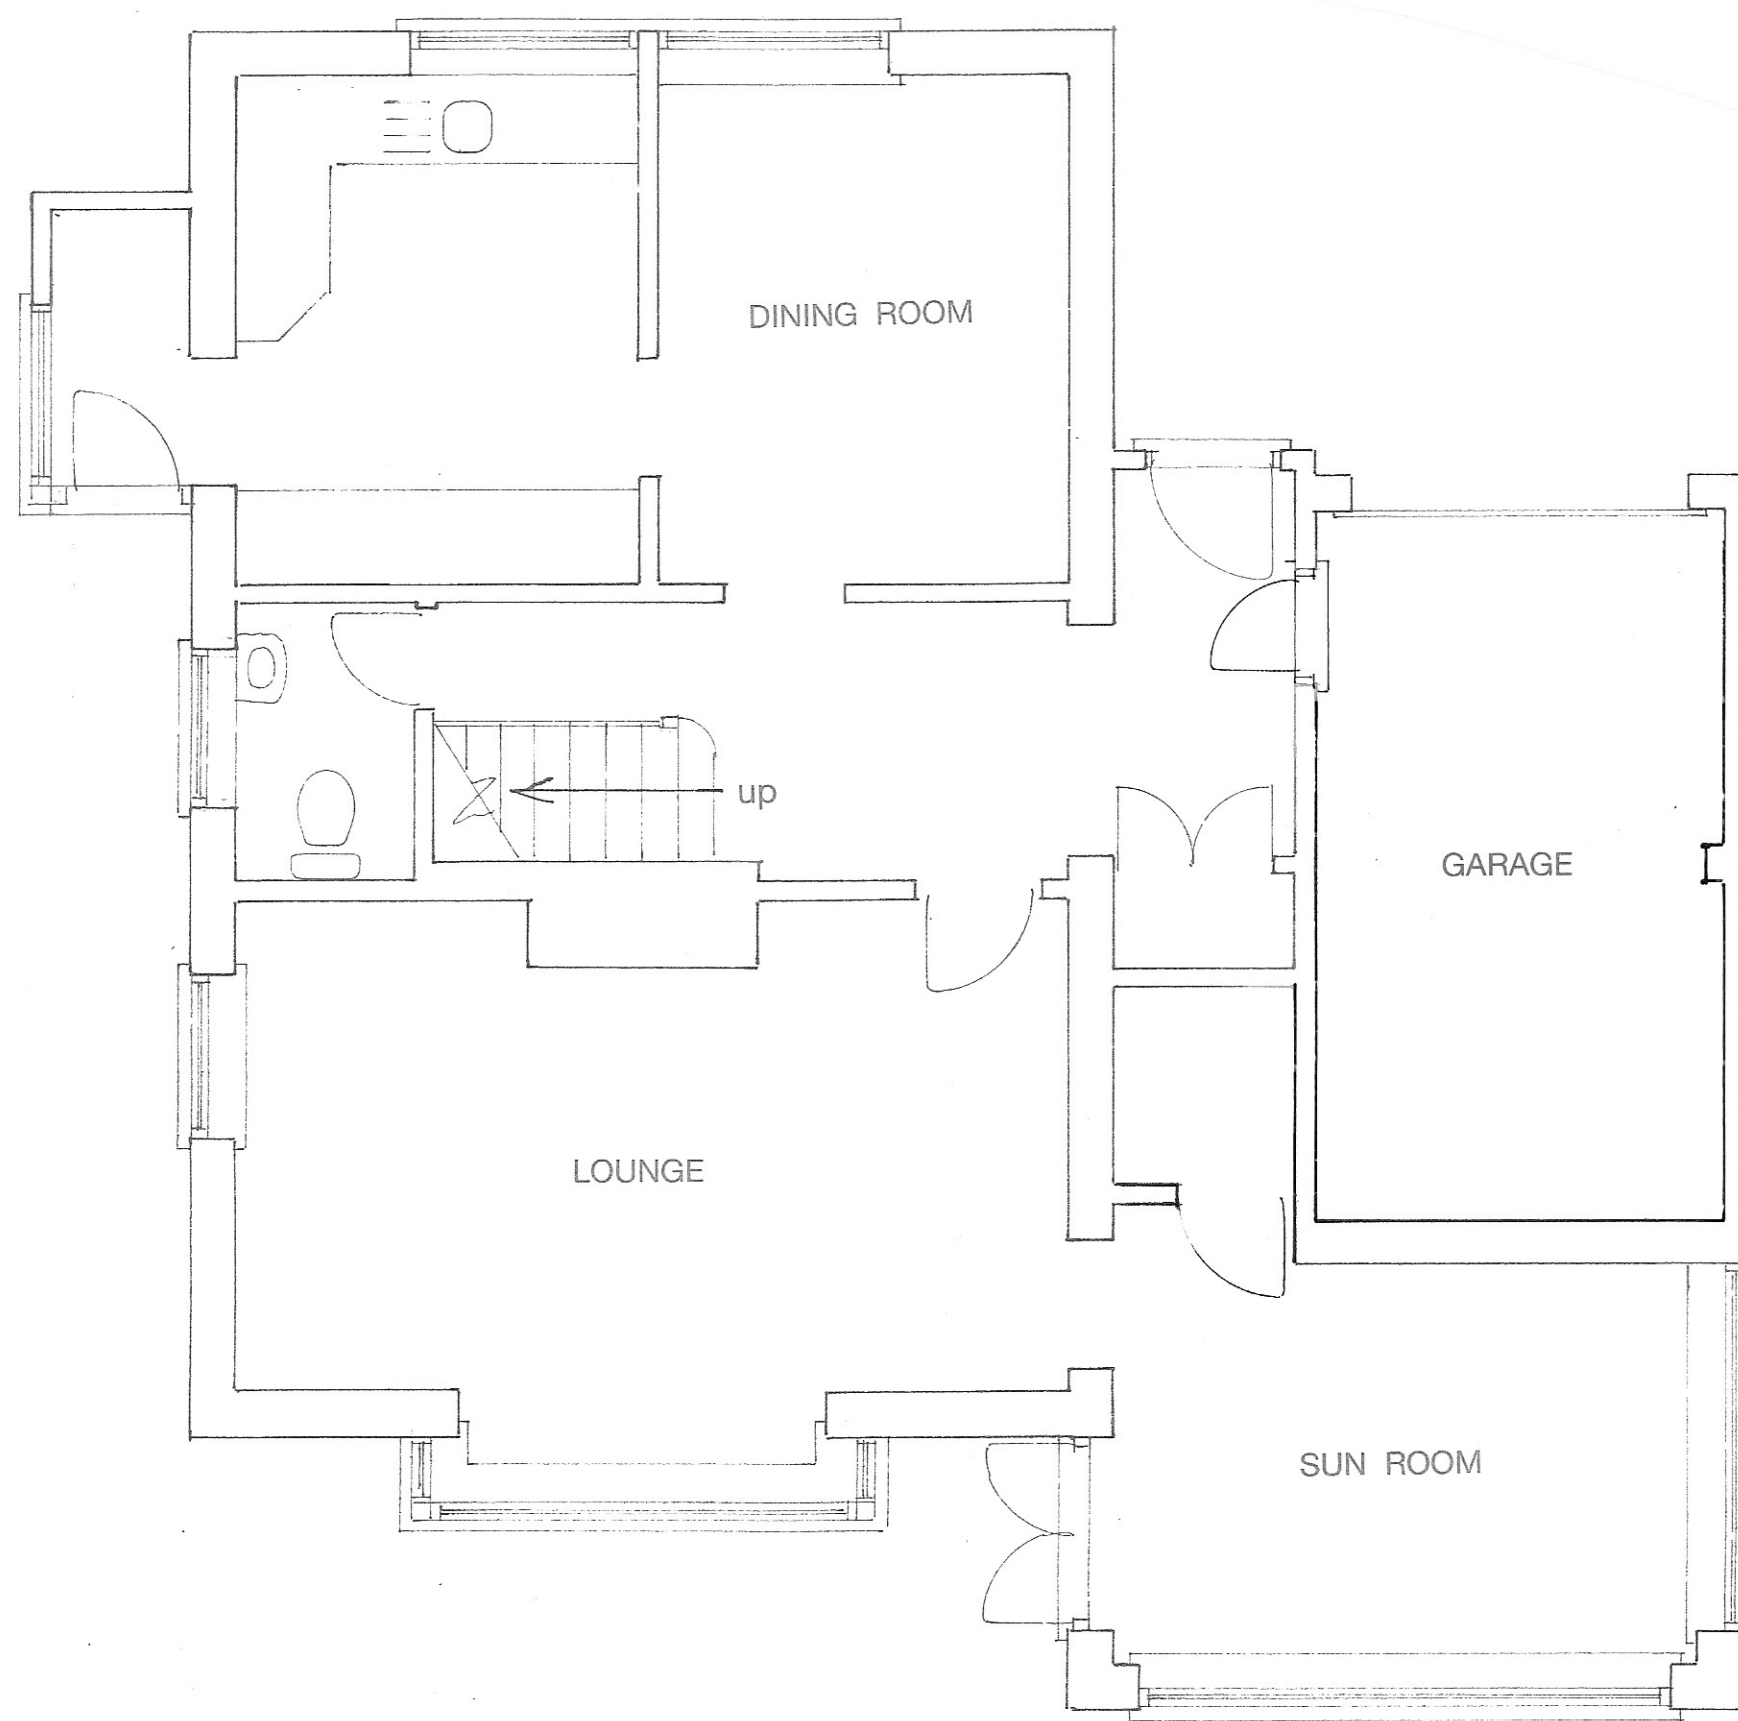


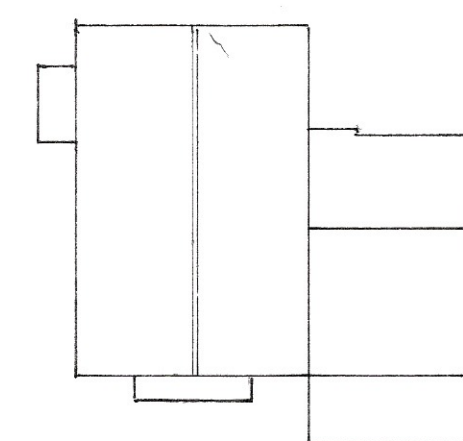



GROUND FLOOR PLAN

1:50

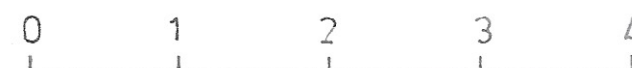

ROOF PLAN

1:200

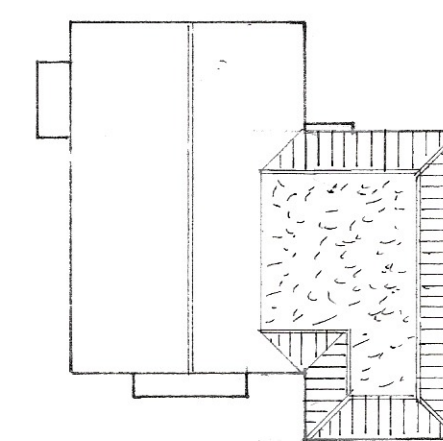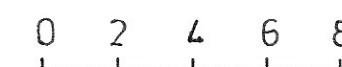

PROPOSED ROOF PLAN

Existing

PROPOSED 1ST FLOOR EXTENSION AND CONVERSION OF GARAGE

AT 40, DOWNVIEW ROAD, FELPHAM FOR MR. & MRS. W. MORGAN.

Sheet 3 of 4

Bryan Butcher
Rainbow Cottage
Nyetimber Lane
Bognor Regis PO21 3JX
01243 266871
07973 233442
bryan.butcher@btinternet.com
www.bryanbutcher.com