


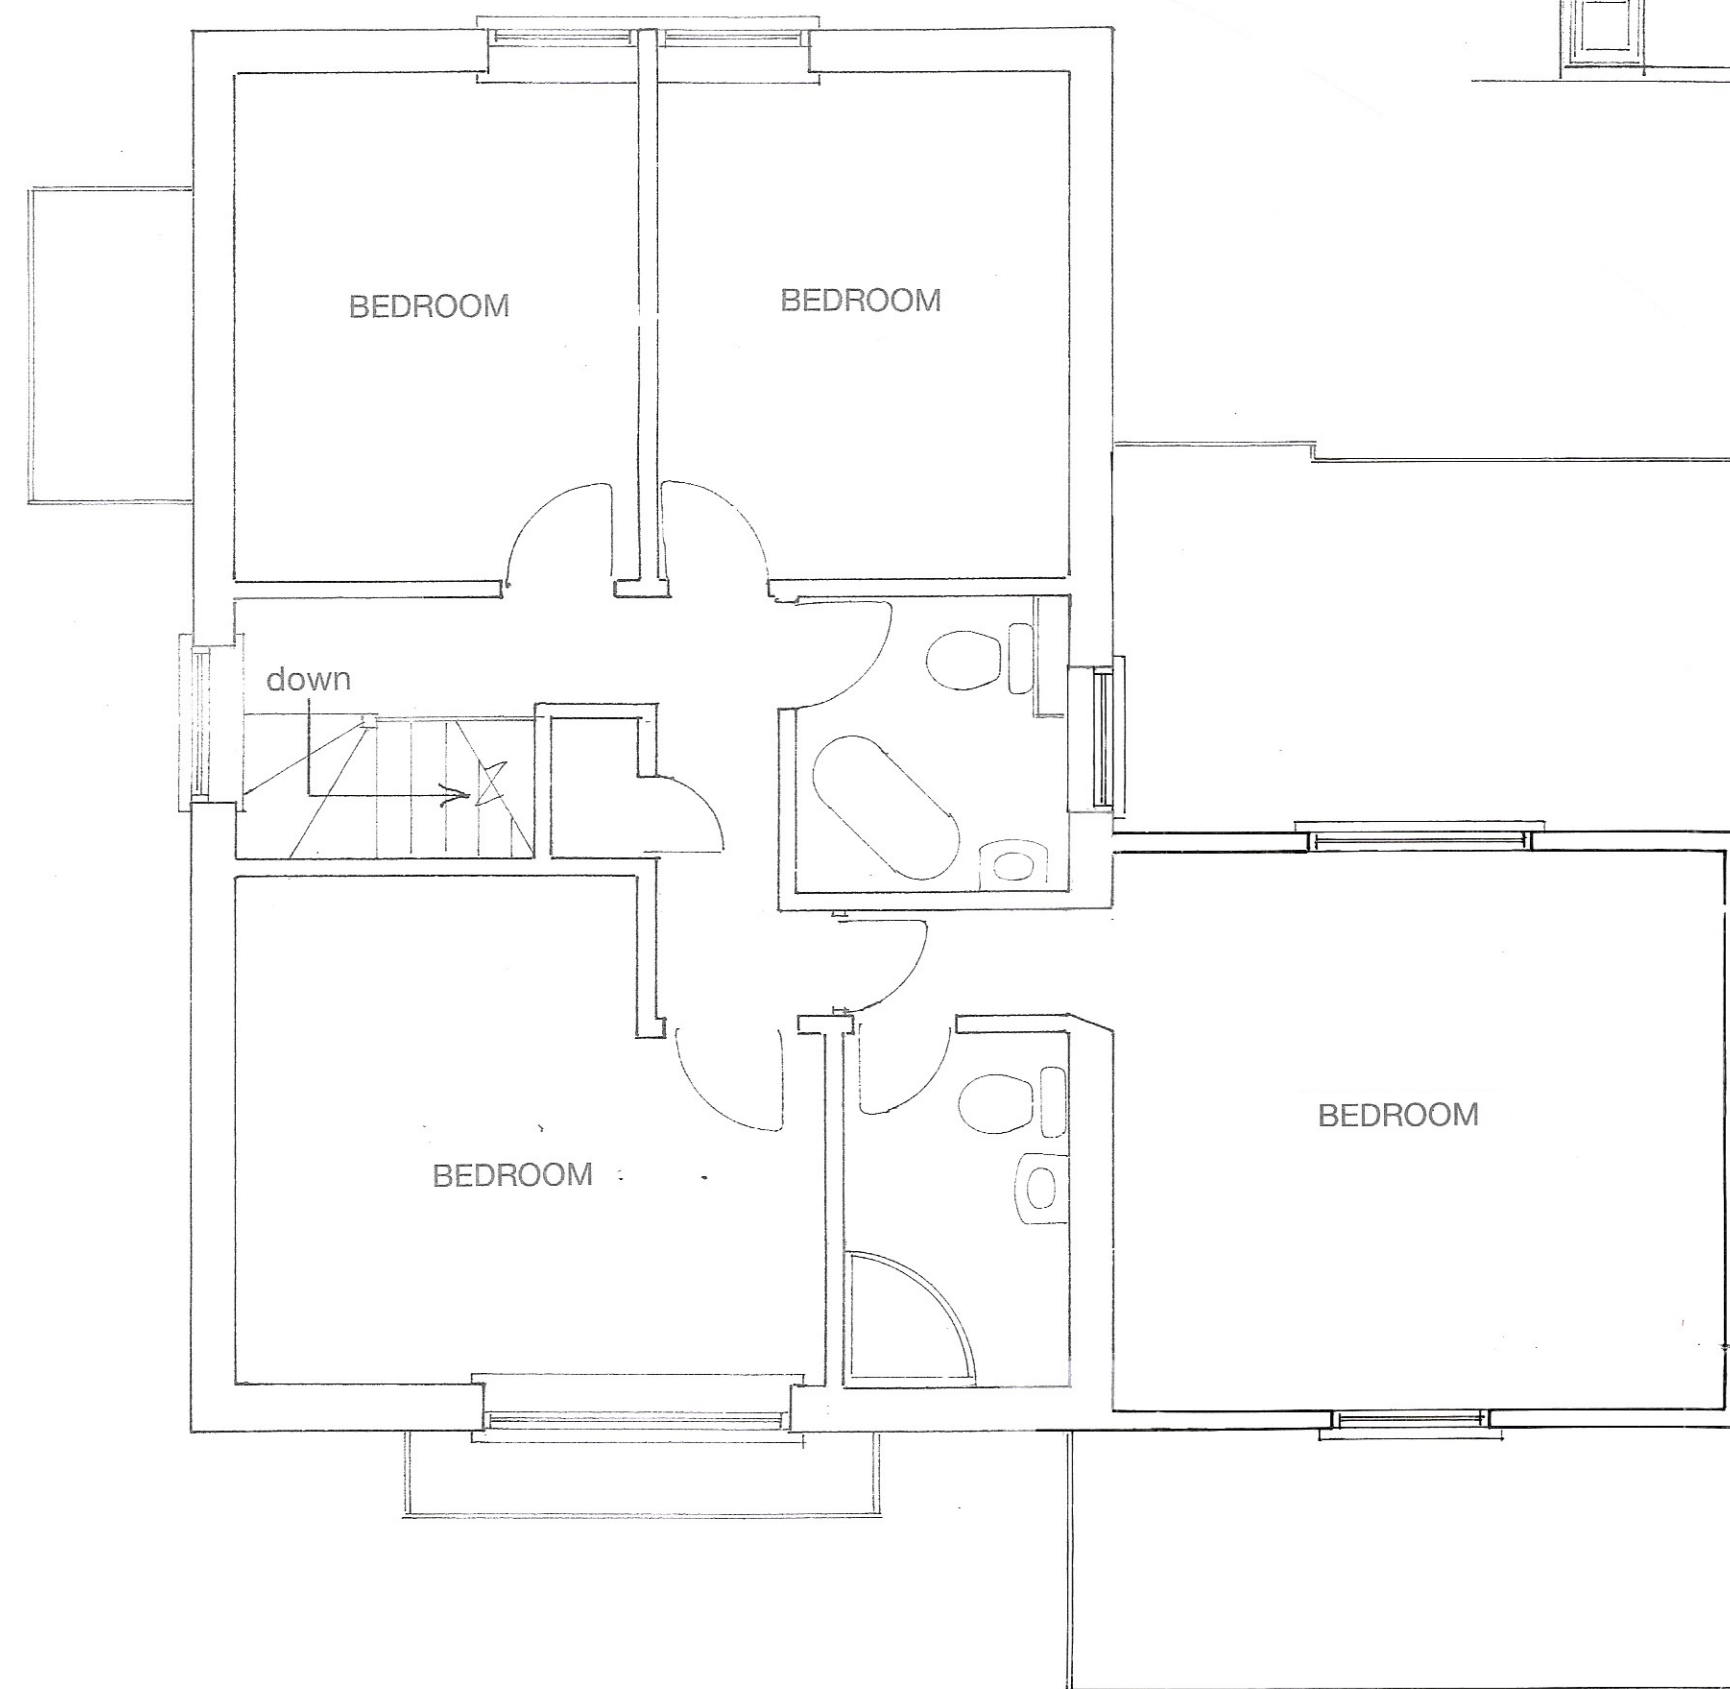


1ST FLOOR PLAN

1 : 50



EAST


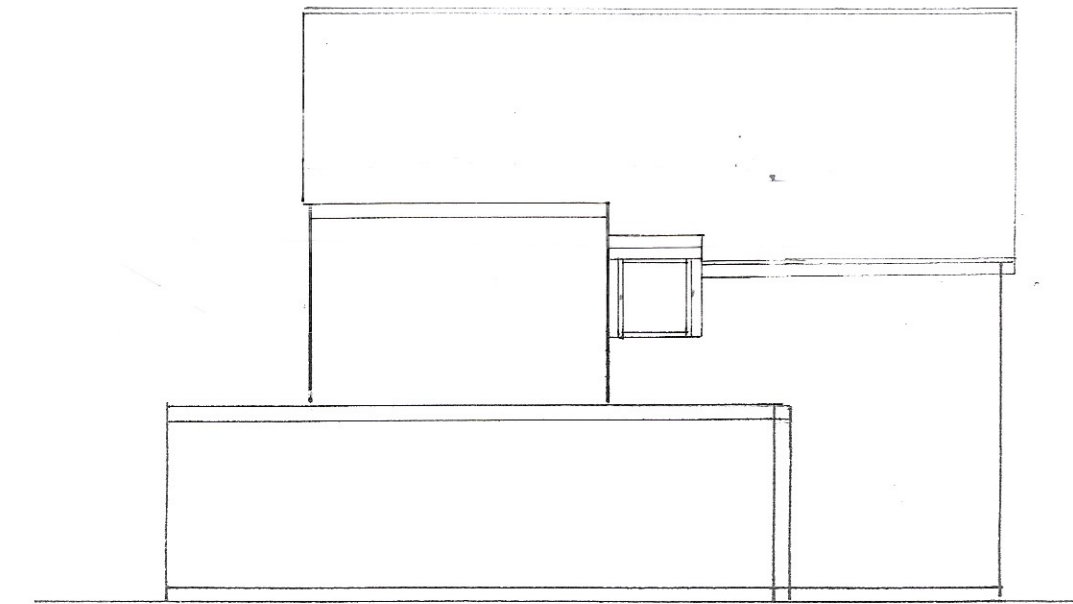


NORTH



WEST

1 : 100

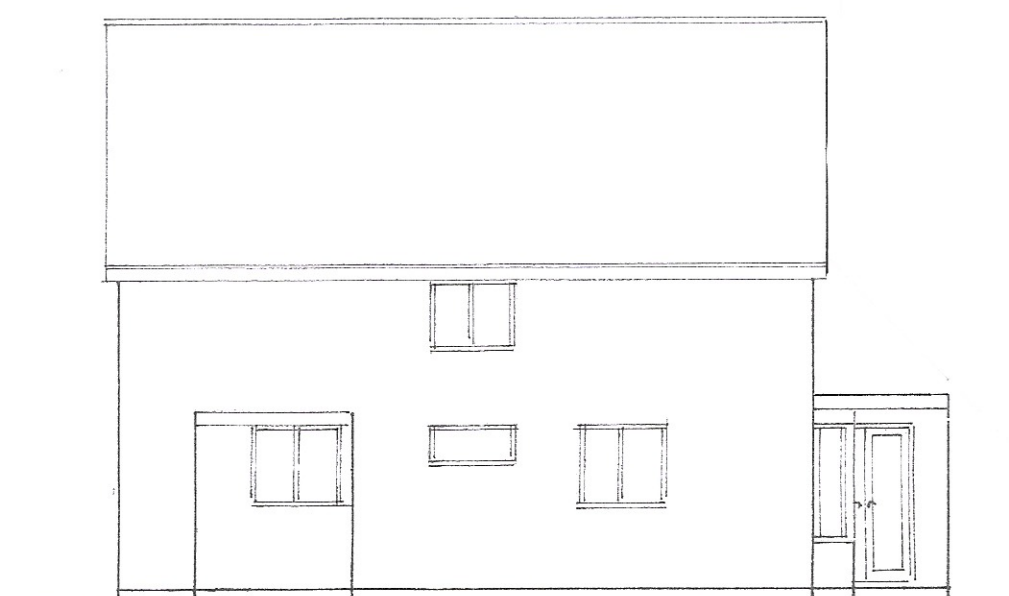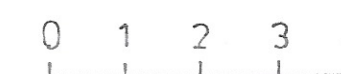

SOUTH

Existing

PROPOSED 1ST FLOOR EXTENSION AND CONVERSION OF GARAGE
AT 40, DOWNVIEW ROAD, FELPHAM FOR MR. & MRS. W. MORGAN.

Sheet 4 of 4

Bryan Butcher
 Rainbow Cottage
 Nyetimber Lane
 Bognor Regis PO21 3JX
 01243 266871
 07973 233442
 bryan.butcher@btinternet.com
 www.bryanbutcher.com