RevNo	Revision note	Date	Signature	Checked

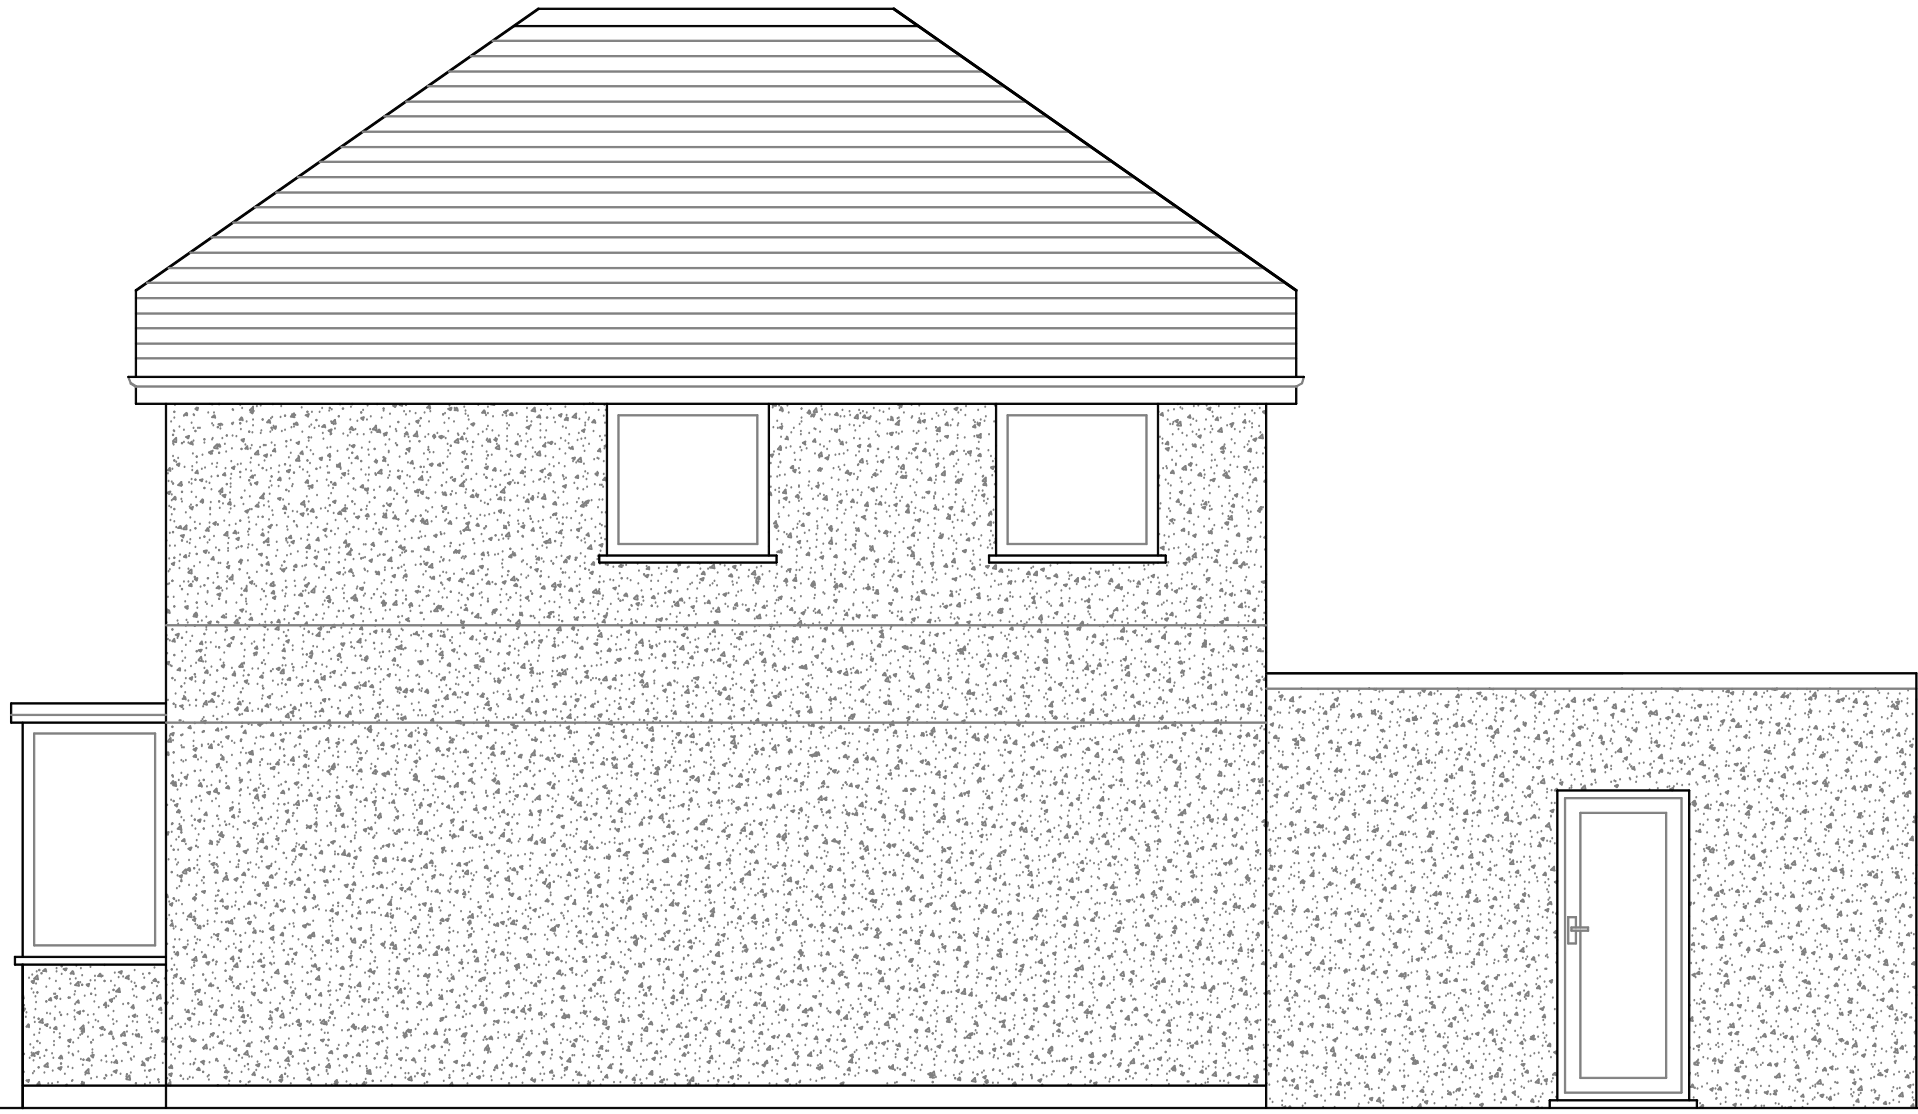

Existing East Elevation

Itemref	Quantity	Title/Name, designation, material, dimension etc			Article No./Reference	
Designed by jd		Checked by	Approved by - date	File name	Date August 13	Scale 1:50

1 Culver Road

Proposed Rear Extension

06

Edition
0

Sheet
1/1

PDF Created with deskPDF PDF Writer - Trial :: http://www.docudesk.com
ARUN DISTRICT COUNCIL FP/93/14/H