




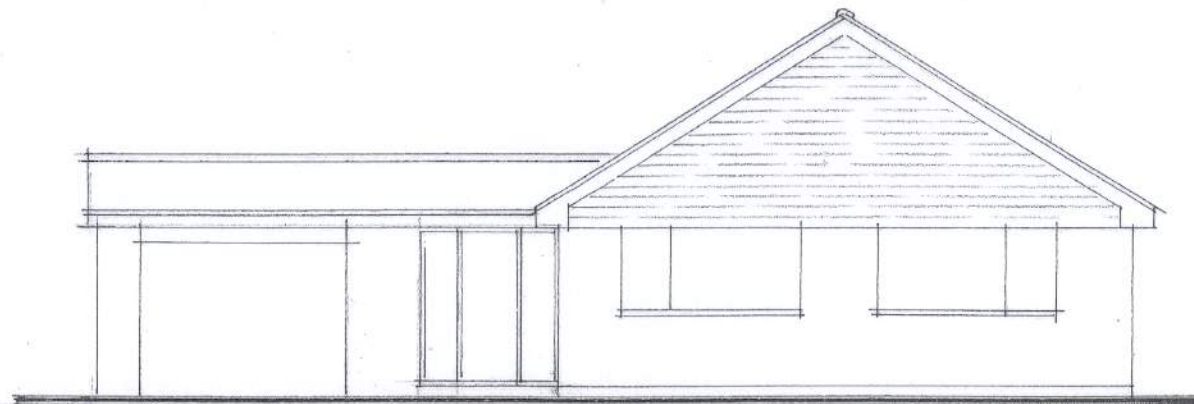


PROPOSED FRONT ELEVATION - NORTH

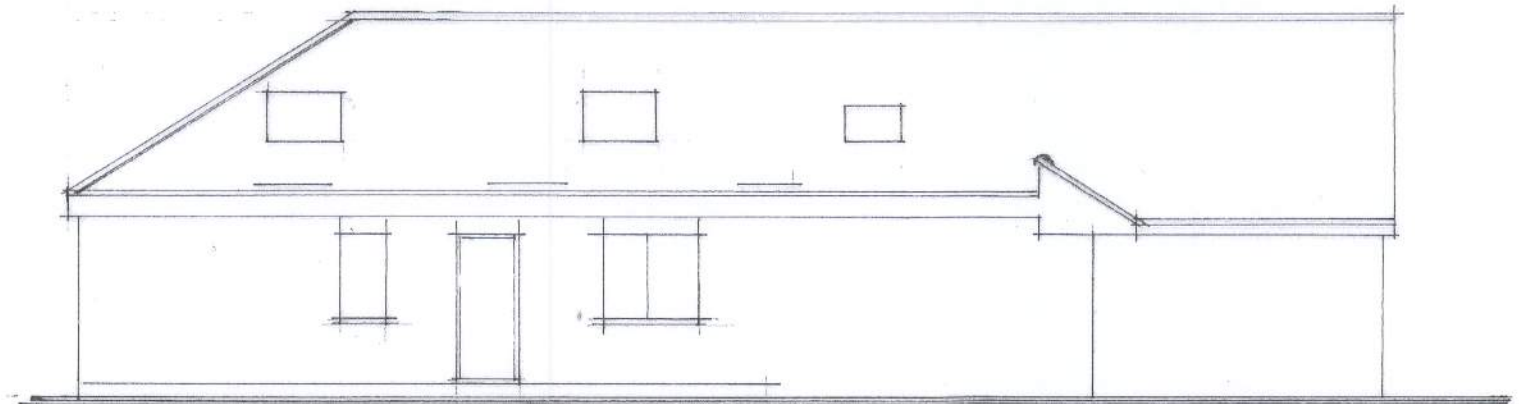


PROPOSED SIDE ELEVATION - EAST

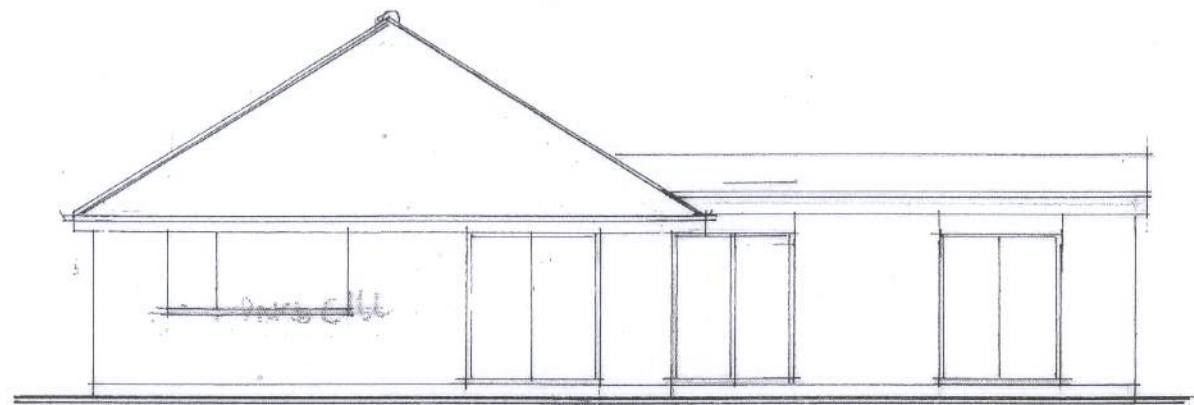


PROPOSED REAR ELEVATION - SOUTH

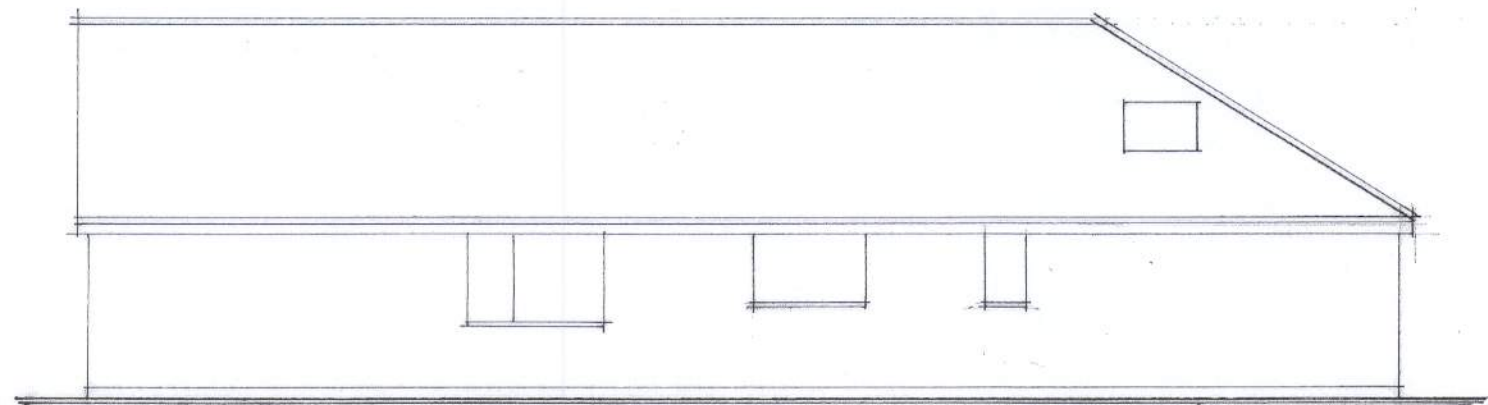


PROPOSED SIDE ELEVATION - WEST

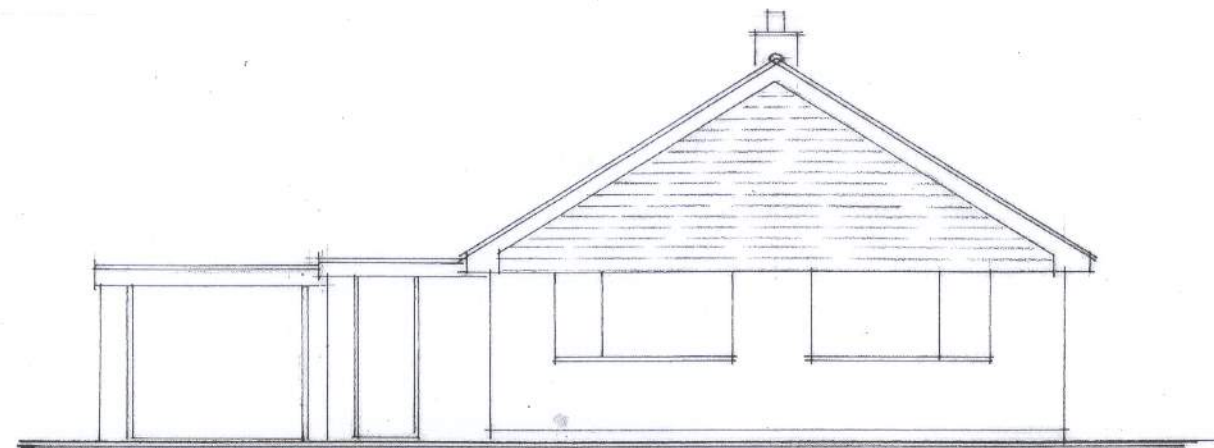


EXISTING FRONT ELEVATION - NORTH

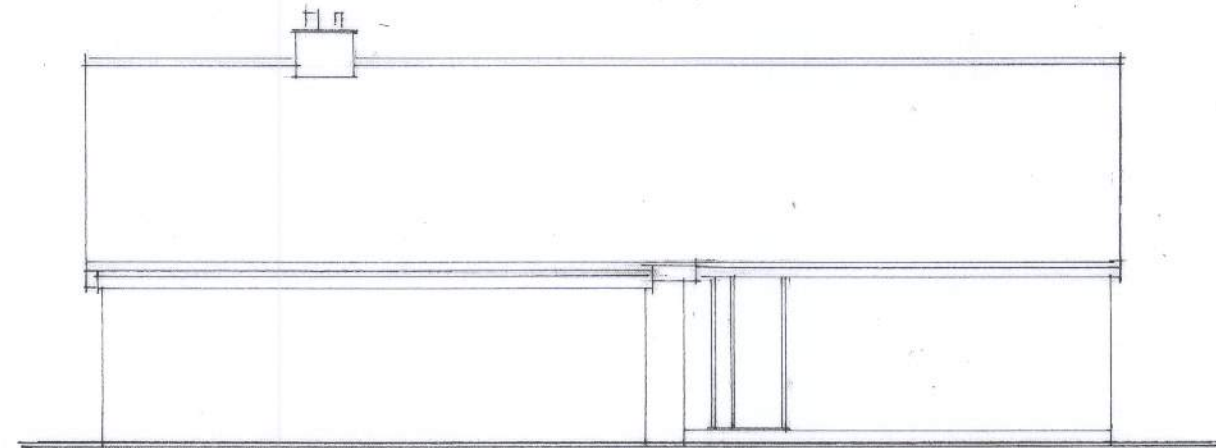

EXISTING SIDE ELEVATION - EAST

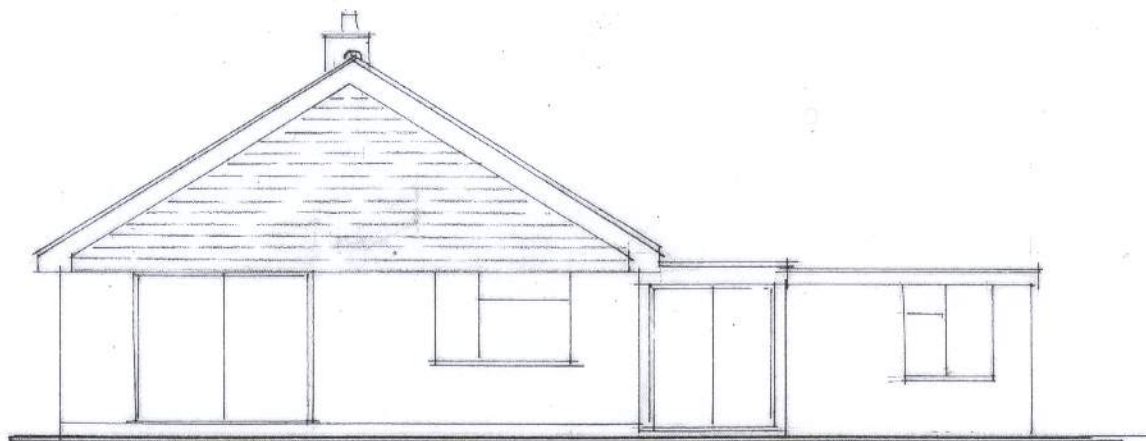

EXISTING REAR ELEVATION - SOUTH

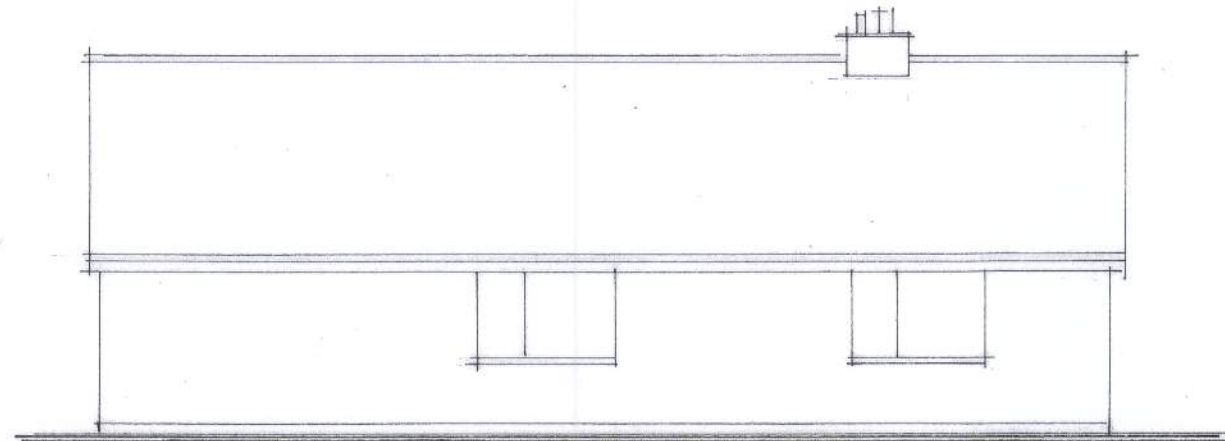

EXISTING SIDE ELEVATION - WEST.

ALTERATIONS AND
EXTENSION

66 WROXHAM WAY
FELPHAM
BOGNOR REGIS

EXISTING AND
PROPOSED ELEVATIONS

APRIL 2018
1-100 (A3) DRG 2.