
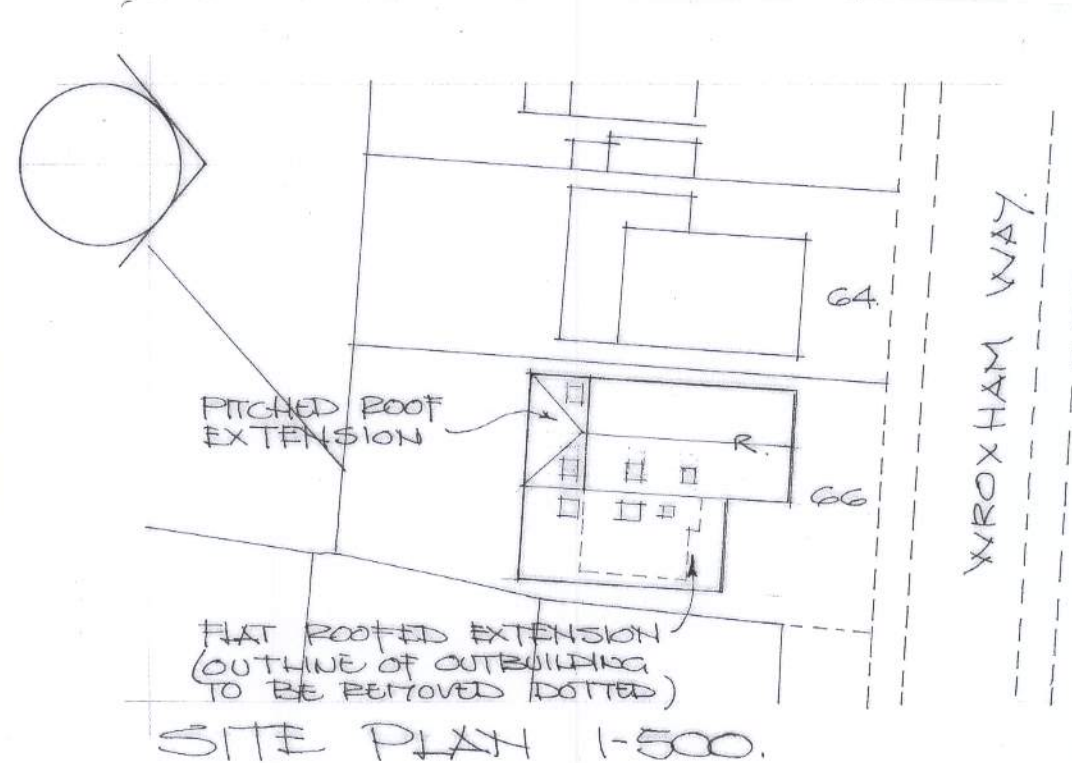
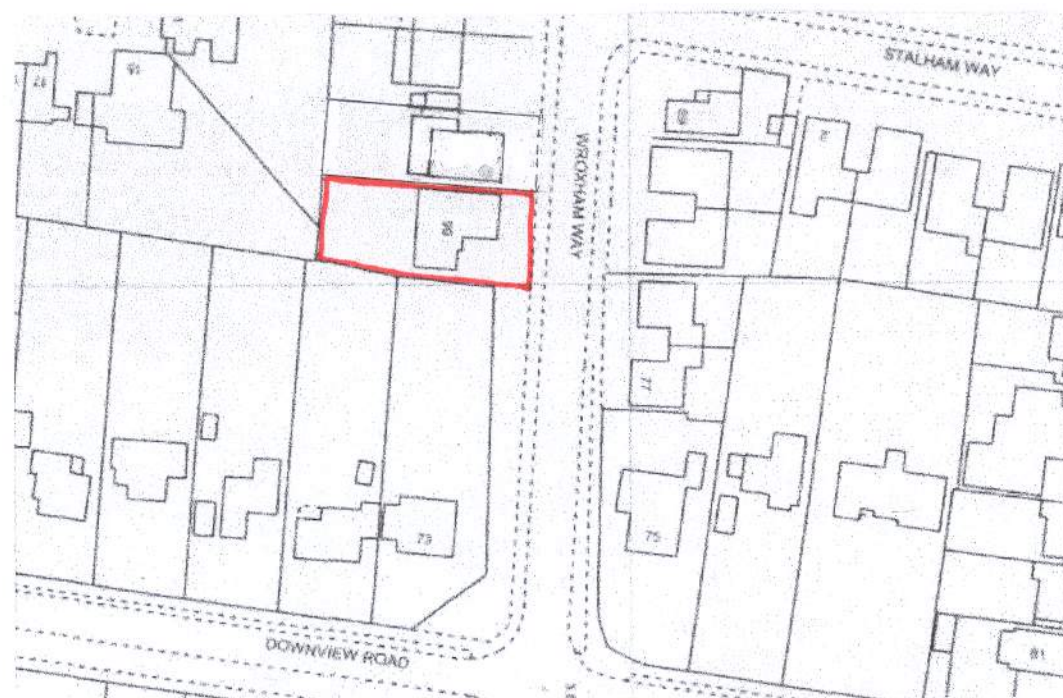
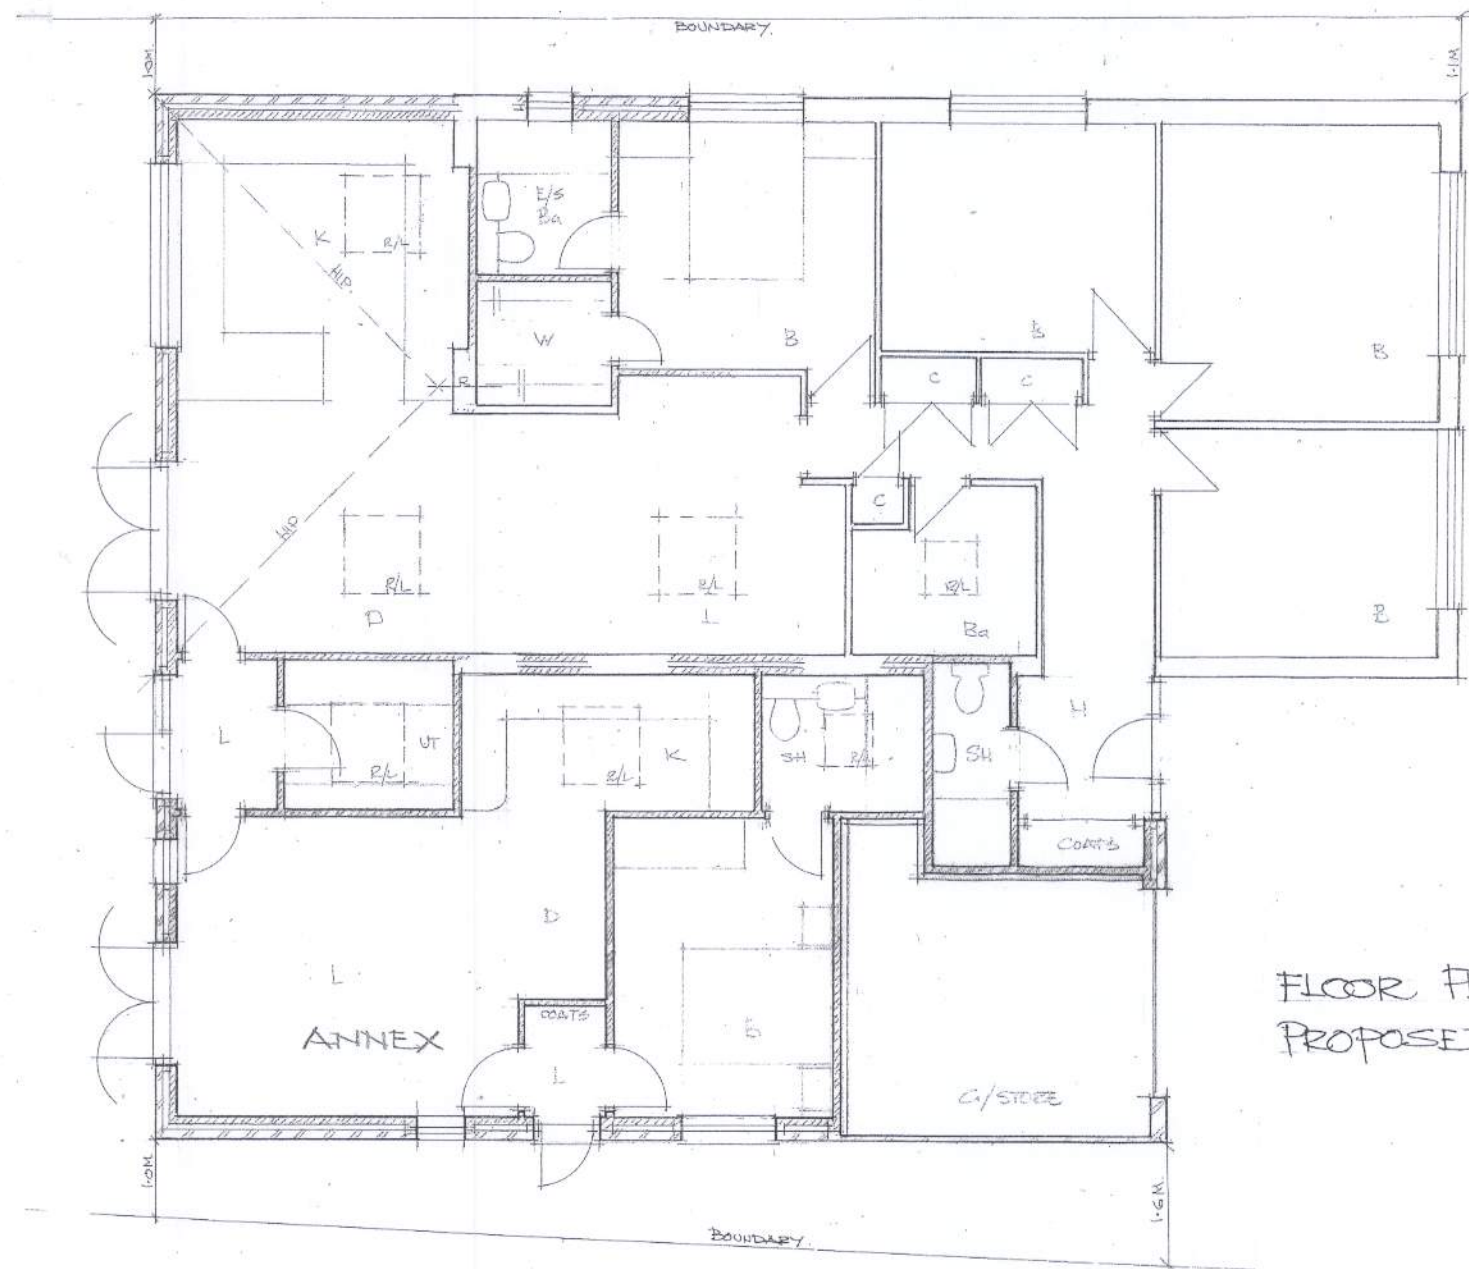


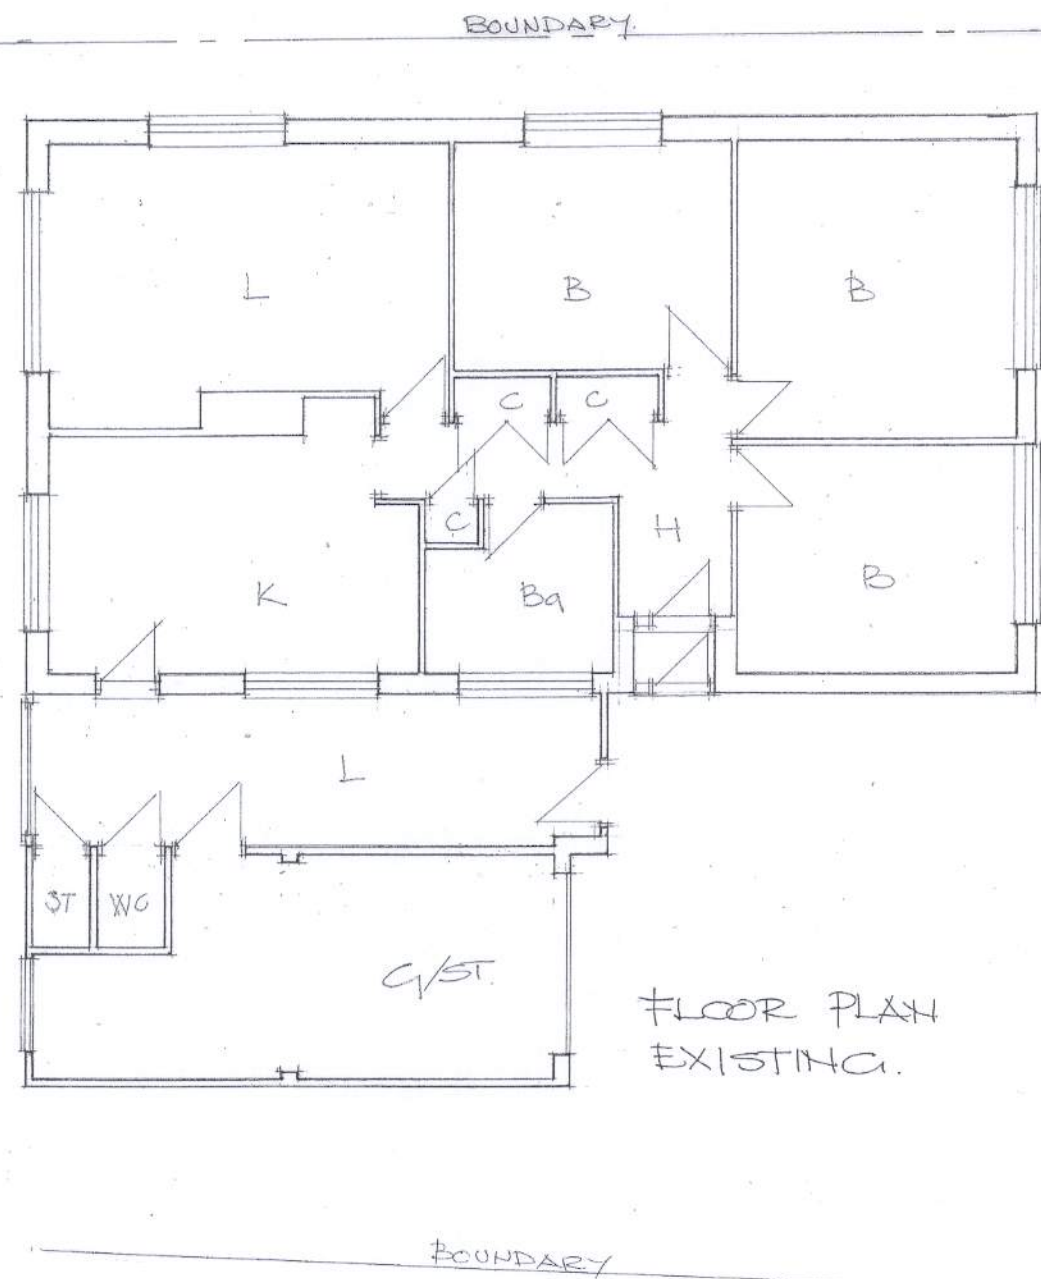

ALTERATIONS AND
EXTENSIONS
66 WROXHAM WAY
FELPHAM
BOCHOR REGIS
EXISTING AND
PROPOSED FLOOR PLANS
SITE PLAN
LOCATION PLAN
APRIL 2018
1-500, 1-1250
1-100 (A3) DRG 1