


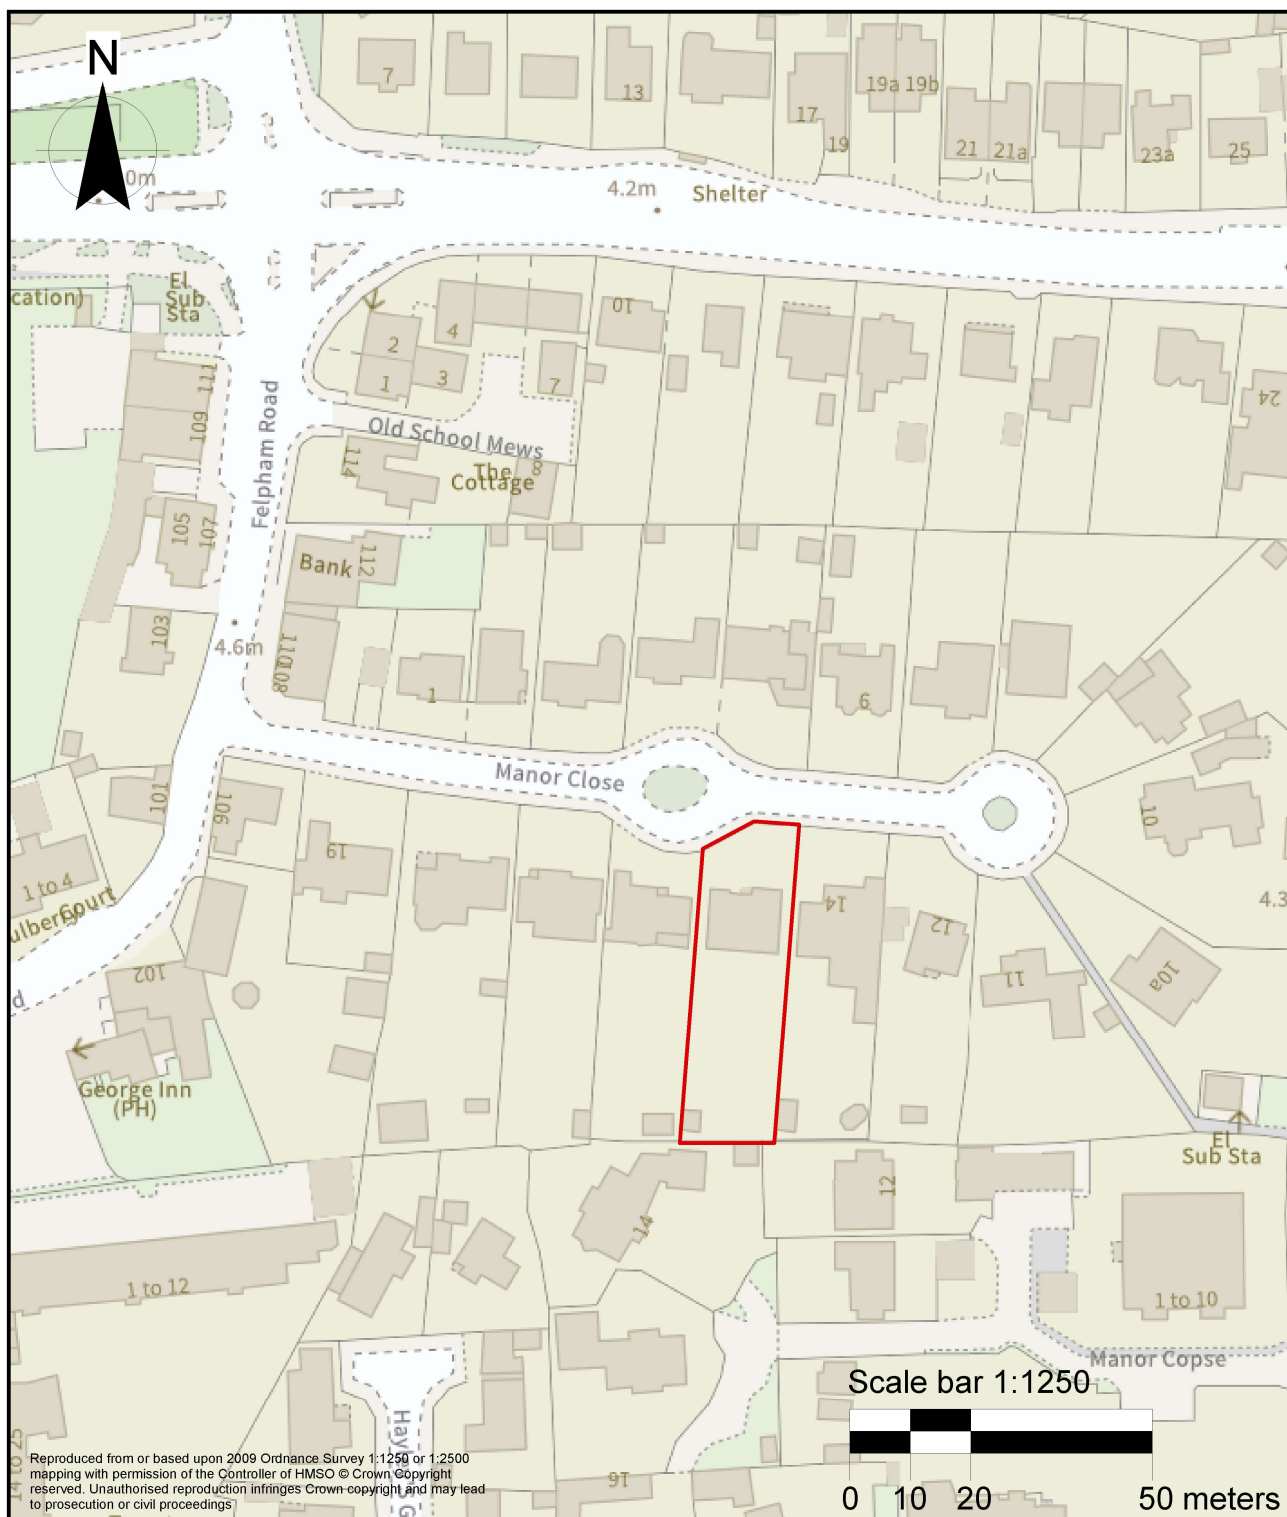

Location Plan (Extract from Ordnance Survey)

Scale 1:1250

Outlined in red shows the boundary of 15 Manor Close.

All dims and details to be checked on site prior to any commencement of work. This plan is not a full specification or schedule of work and has been produced solely for the purpose of obtaining the necessary local authority consents/approvals For Party Wall etc. Act 1996 see Government booklet or website.	Status:		Client: Mrs L. Goodenough 15 Manor Close Felpham Bognor Regis West Sussex PO22 7PN	Revision: A	Project: Rear extension and alterations
	Preliminary	☐ Tender ☐		Scale: 1:1250 @A4	Content:
	Planning	☒ Construction ☐		Date: Jun 26	Site location plan
	Building Regulations	☐ As Built ☐		Dwg No: LG1a	