


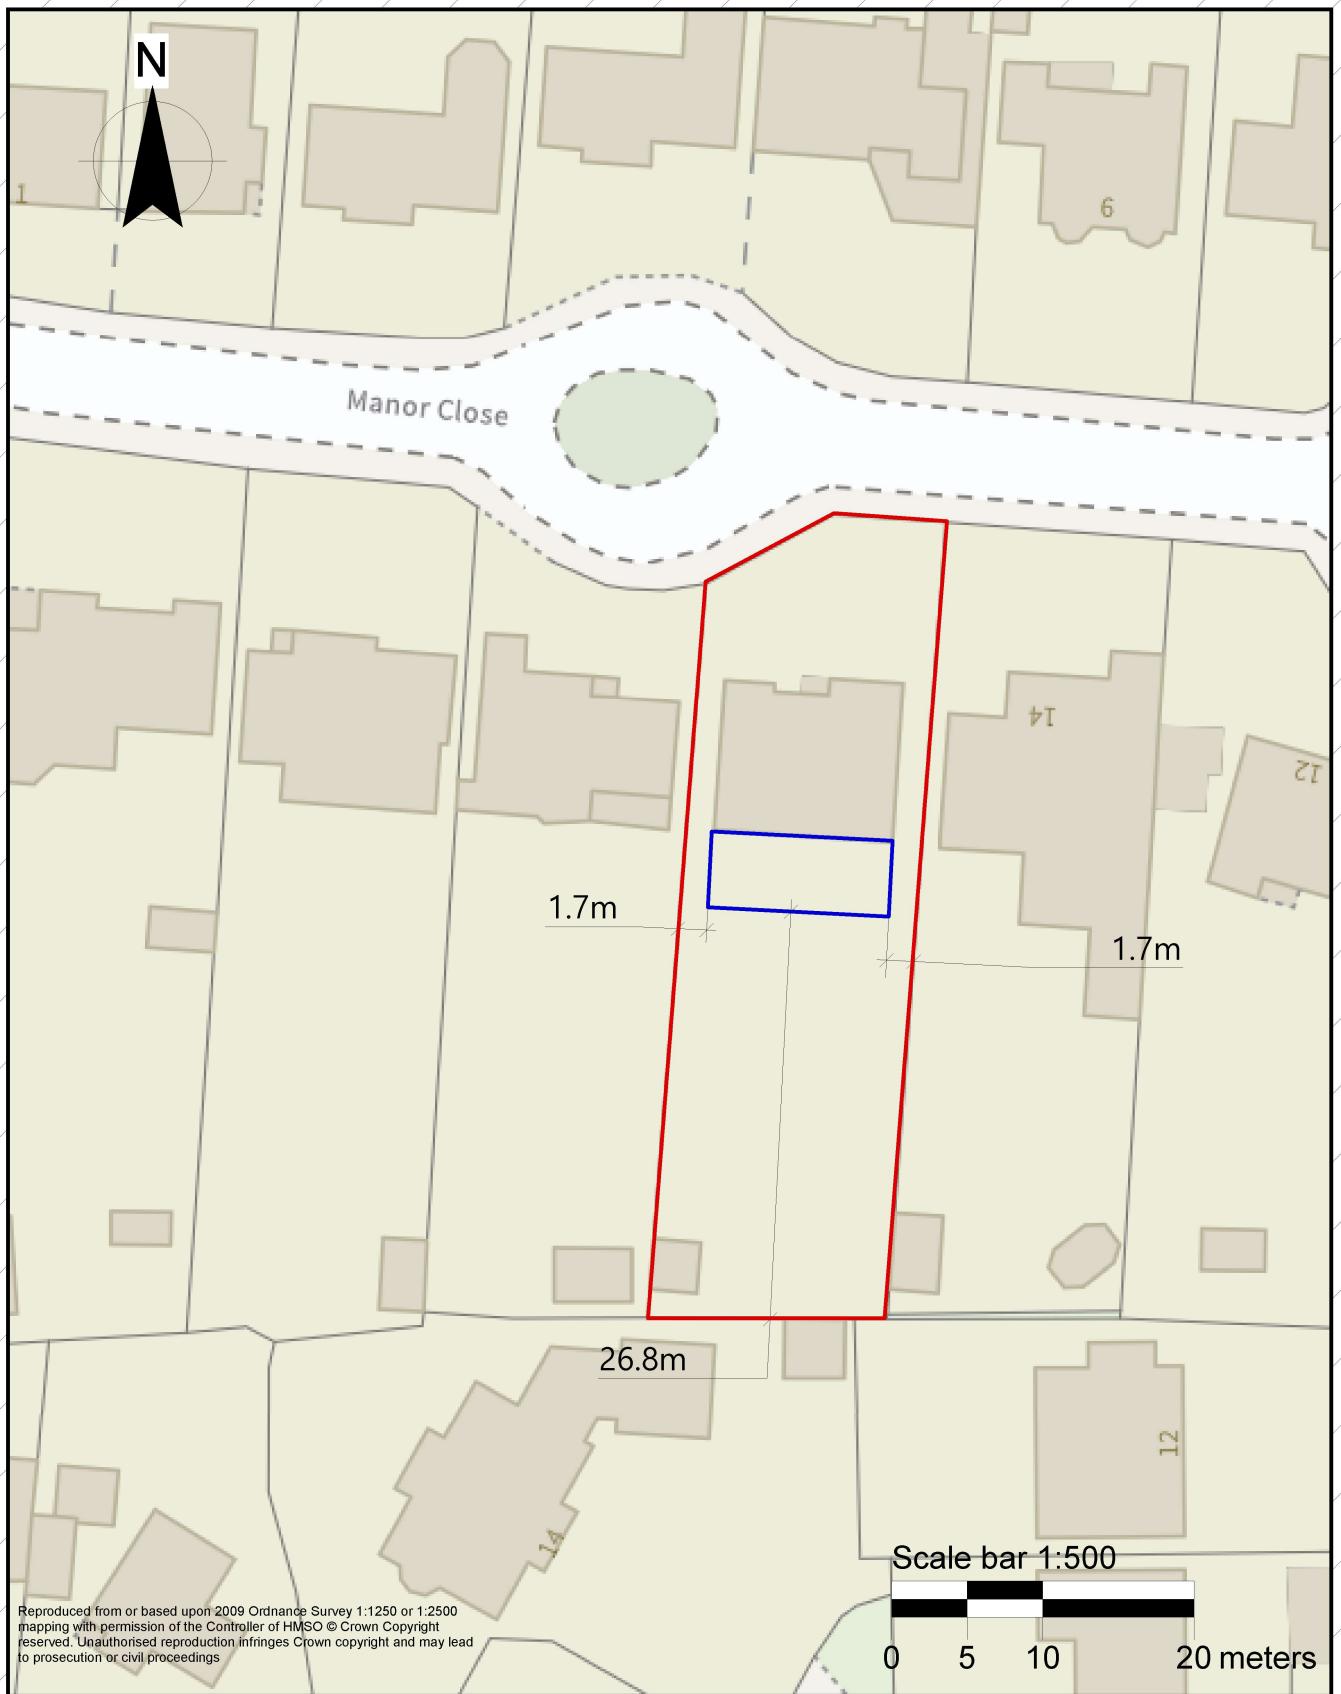

Location Plan (Extract from Ordnance Survey)

Scale 1:500

Outlined in red shows the boundary of 15 Manor Close.

Outlined in blue shows the position of the rear extension.

All dims and details to be checked on site prior to any commencement of work. This plan is not a full specification or schedule of work and has been produced solely for the purpose of obtaining the necessary local authority consents/approvals For Party Wall etc. Act 1996 see Government booklet or website.	Status:			Client: Mrs L Goodenough 15 Manor Close Felpham Bognor Regis West Sussex PO22 7PN	Revision: A	Project: Rear extension and alterations	
	Preliminary	☐	Tender		☐	Scale: 1:500 @A4	Content: Block plan
	Planning	☒	Construction		☐	Date: Jun 26	
	Building Regulations	☐	As Built		☐	Dwg No: LG1b	