



Planning and Development Services
Arun District Council
Arun Civic Centre
Maltravers Road
Littlehampton
West Sussex
BN17 5LF

Developer Services
Southern Water
Sparrowgrove House
Sparrowgrove
Otterbourne
Hampshire
SO21 2SW

Tel: 0330 303 0119
Email: developerservices@southernwater.co.uk

Your Ref
FP/95/16/DOC
Our Ref
PLAN-016272
Date
17/11/2016

Dear Sirs,

Proposal: 94 No. dwellings with associated access, parking & landscaping (amended proposal for site already approved for residential development).
Site: Site 6 Phases 4 & 5 Land north of Felpham, Felpham, PO22 8FX.
FP/95/16/DOC

Thank you for your letter of 14/11/2016.

Southern Water would have to objections to the proposed amendments to previously approved application.

The comments in our previous responses remain unchanged and valid for the amended details. As indicated in our recent correspondence dated 21/10/2016, the proposed drainage strategy is not acceptable as not designed to adoptable standards.

Yours sincerely




Developer Services

Southern Water Sparrowgrove House Otterbourne Winchester Hampshire SO21 2SW www.southernwater.co.uk

Southern Water Services Ltd Registered Office: Southern House Yeoman Road Worthing BN13 3NX Registered in England No.2366670

SOUTHERN WATER

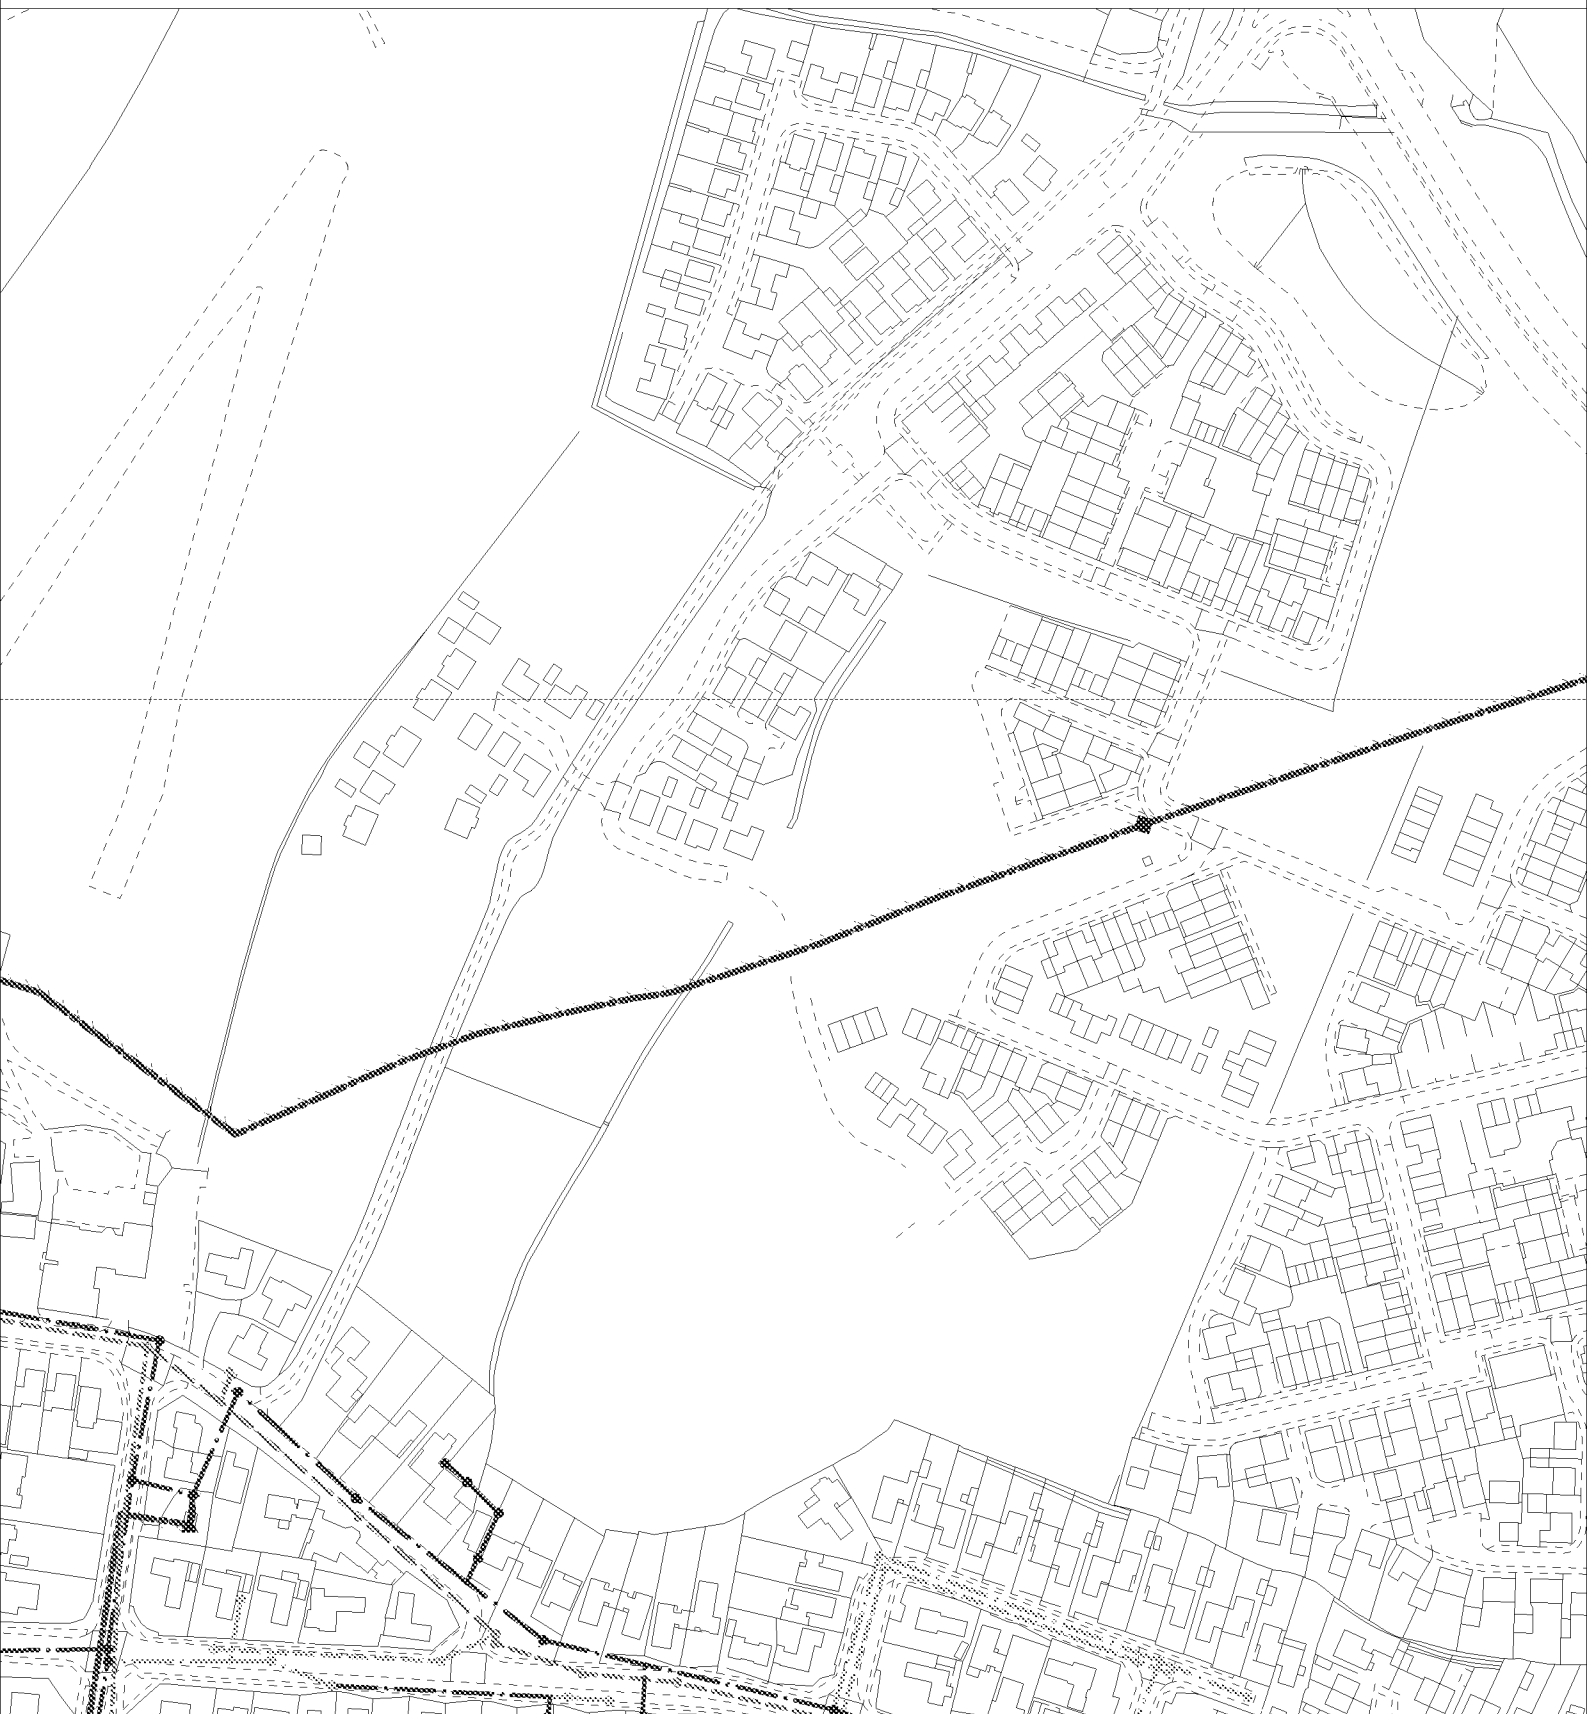

The positions of pipes shown on this plan are believed to be correct, but Southern Water Services Ltd accept no responsibility in the event of inaccuracy. The actual positions should be determined on site.

Based upon Ordnance Survey Digital Data with the permission of the controller of H.M.S.O. Crown Copyright Reserved Licence No. WU 298530

O.S. REF: SU9500NW

Scale: 1:2500

Screen Print

WARNING: BAC pipes are constructed of Bonded Asbestos Cement

WARNING: Unknown (UNK) materials may include Bonded Asbestos Cement

ARUN DISTRICT COUNCIL FP/95/16/DOC



Printed By: Ponnarv

Date: 16-11-2016

Southern Water MapGuide Browser

Requested By: